PROJECT REFERENCE NO.	SHEET NO.
R-5020B	UC-16

DESIGNED BY: DK
DRAWN BY: AP
CHECKED BY: MM
APPROVED BY:
REVISED:

NORTH CAROLINA DEPARTMENT OF TRANSPORTATION
UTILITIES ENGINEERING SEC.
PHONE:(919)707-6690
FAX:(919)250-4151

NORTH CAROLINA PROFESSIONAL SEAL 032322 ENGINEER MARCO R. MENENDEZ
DocuSigned by: Marco Menendez
9/3/2020
UTILITY CONSTRUCTION PLANS ONLY

KCI http://www.kci.com
Engineers • Planners • Scientists • Construction Managers
4505 Falls of Neuse Road, Suite 400
Raleigh, NC 27609
Phone (919) 783-9214 • Fax (919) 783-9266
License No. C-764

UTILITY CONSTRUCTION

DOCUMENT NOT CONSIDERED FINAL UNLESS ALL SIGNATURES COMPLETED

-WL-6-

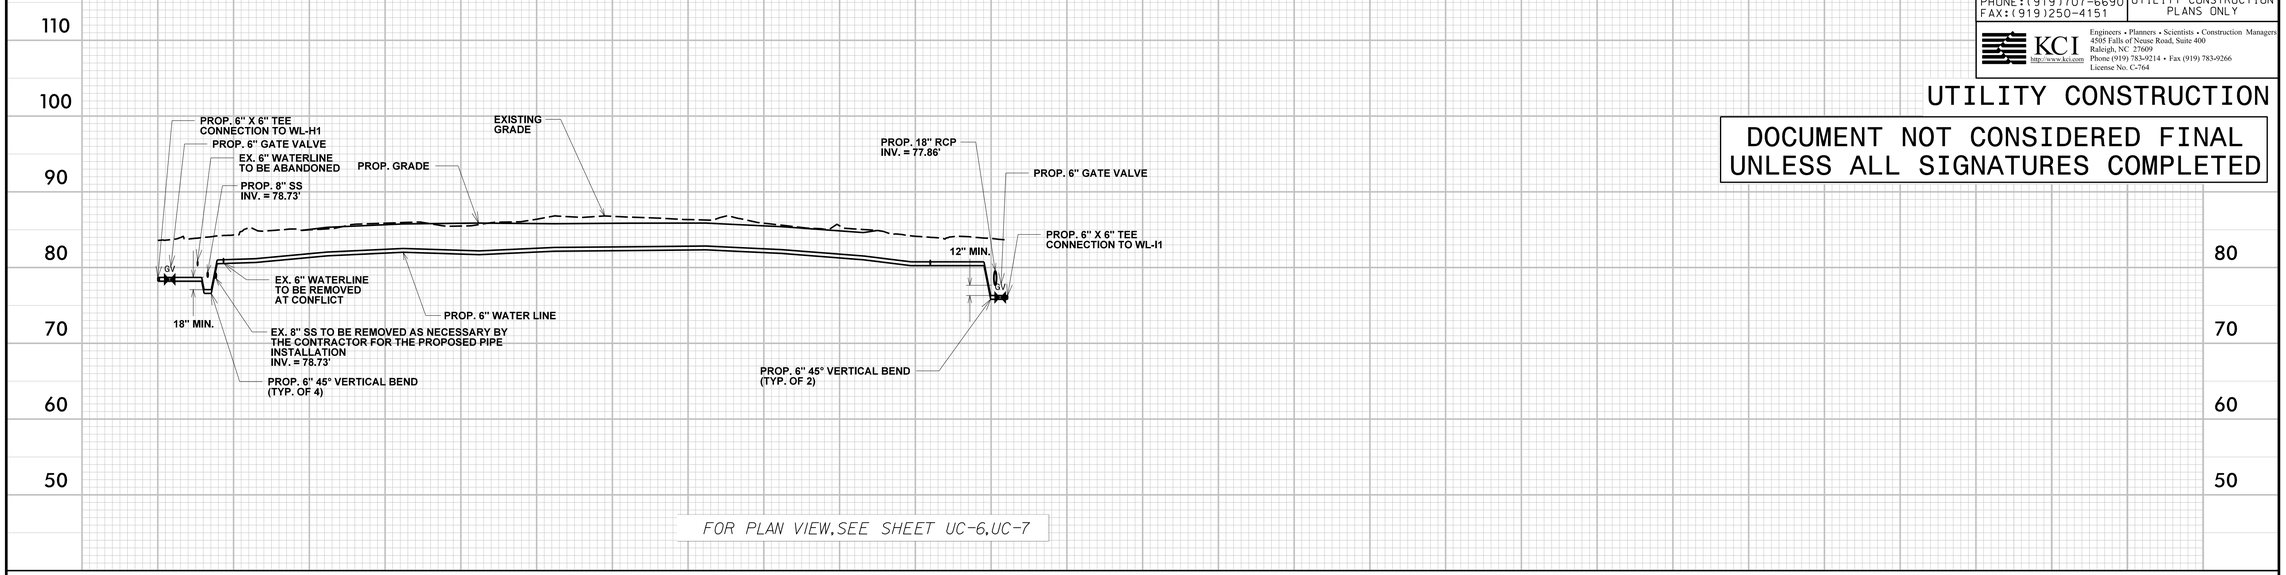

FOR PLAN VIEW, SEE SHEET UC-6, UC-7

-WL-7-

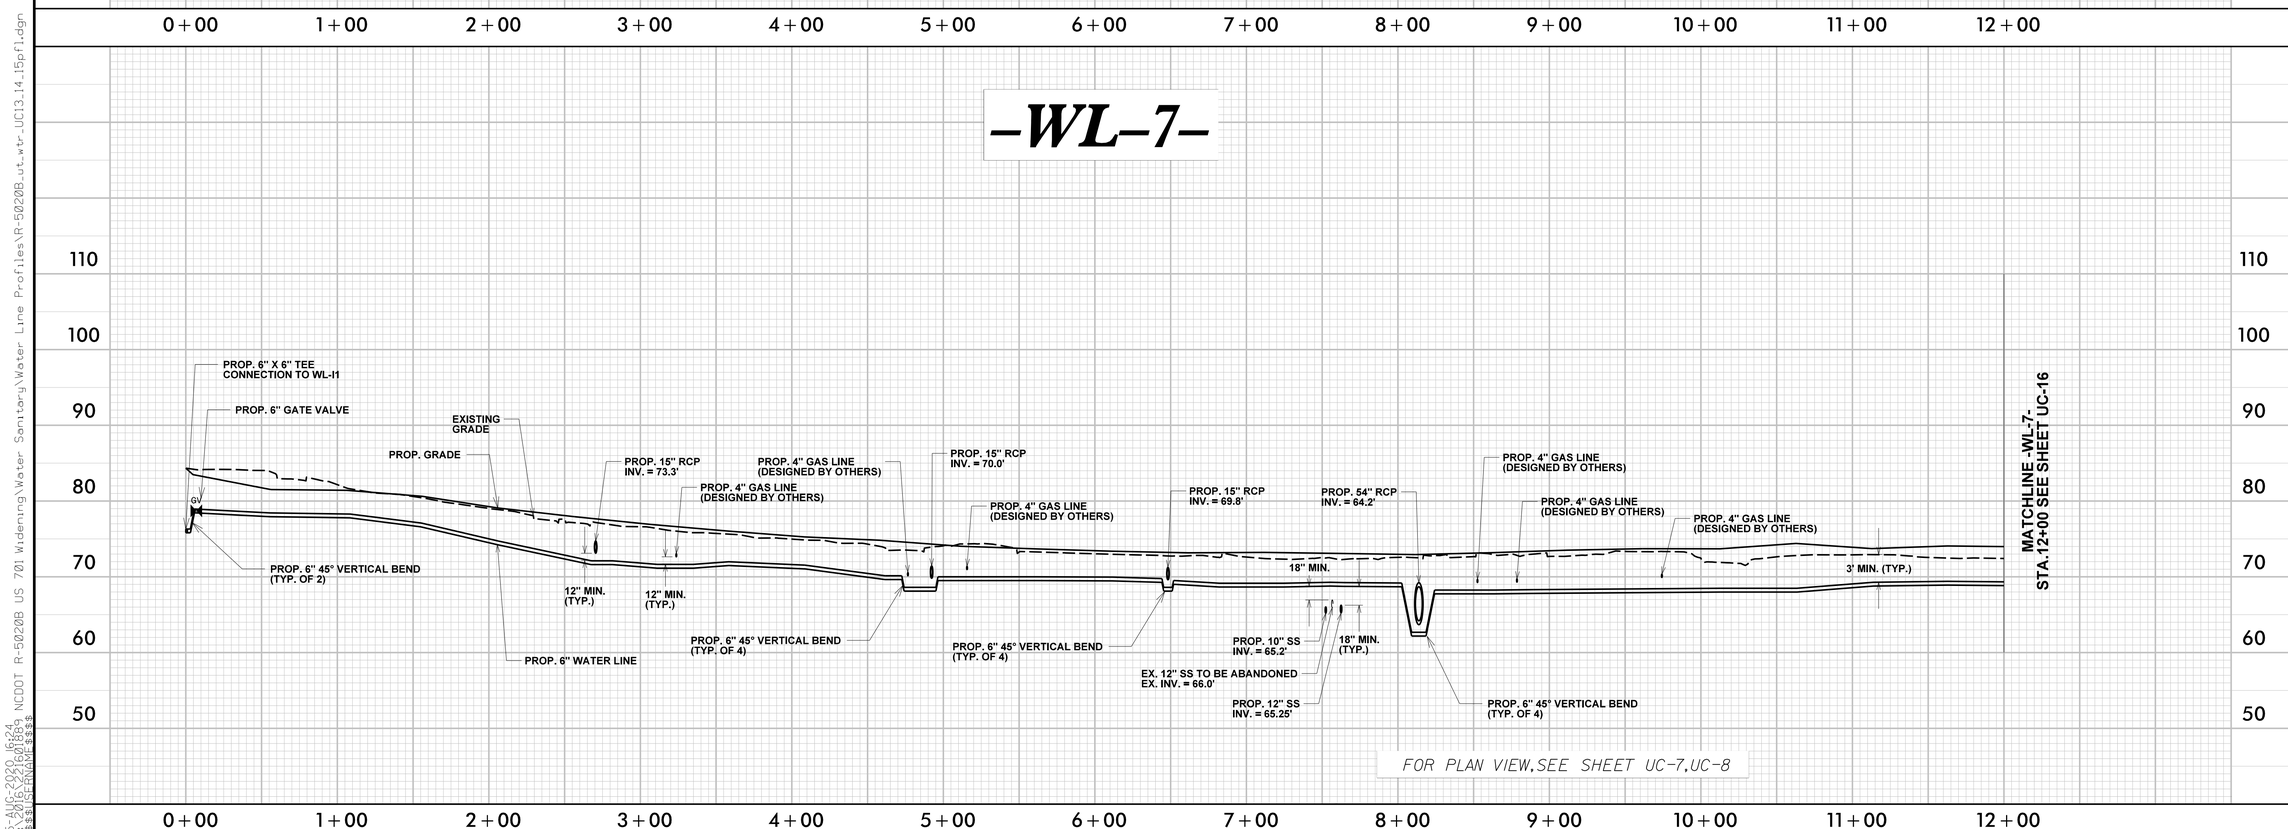

FOR PLAN VIEW, SEE SHEET UC-7, UC-8

5/28/99
25-AUG-2020 16:24
M:\2016\22160189 NCDOT R-5020B US 701 Widening\Water Sanitary\Water Line Profiles\R-5020B_ut_wtr_UC13_14_15pfl.dgn
$$$$USERNAME$$$$