DocuSign Envelope ID: 9F2BF617-F2D0-4369-BBB9-8477FB4AF9B1

5/14/99

PROJECT REFERENCE NO.	SHEET NO.
B-5703	5

ROADWAY DESIGN ENGINEER

5/18/2021

HYDRAULICS ENGINEER

5/18/2021

DOCUMENT NOT CONSIDERED FINAL UNLESS ALL SIGNATURES COMPLETED

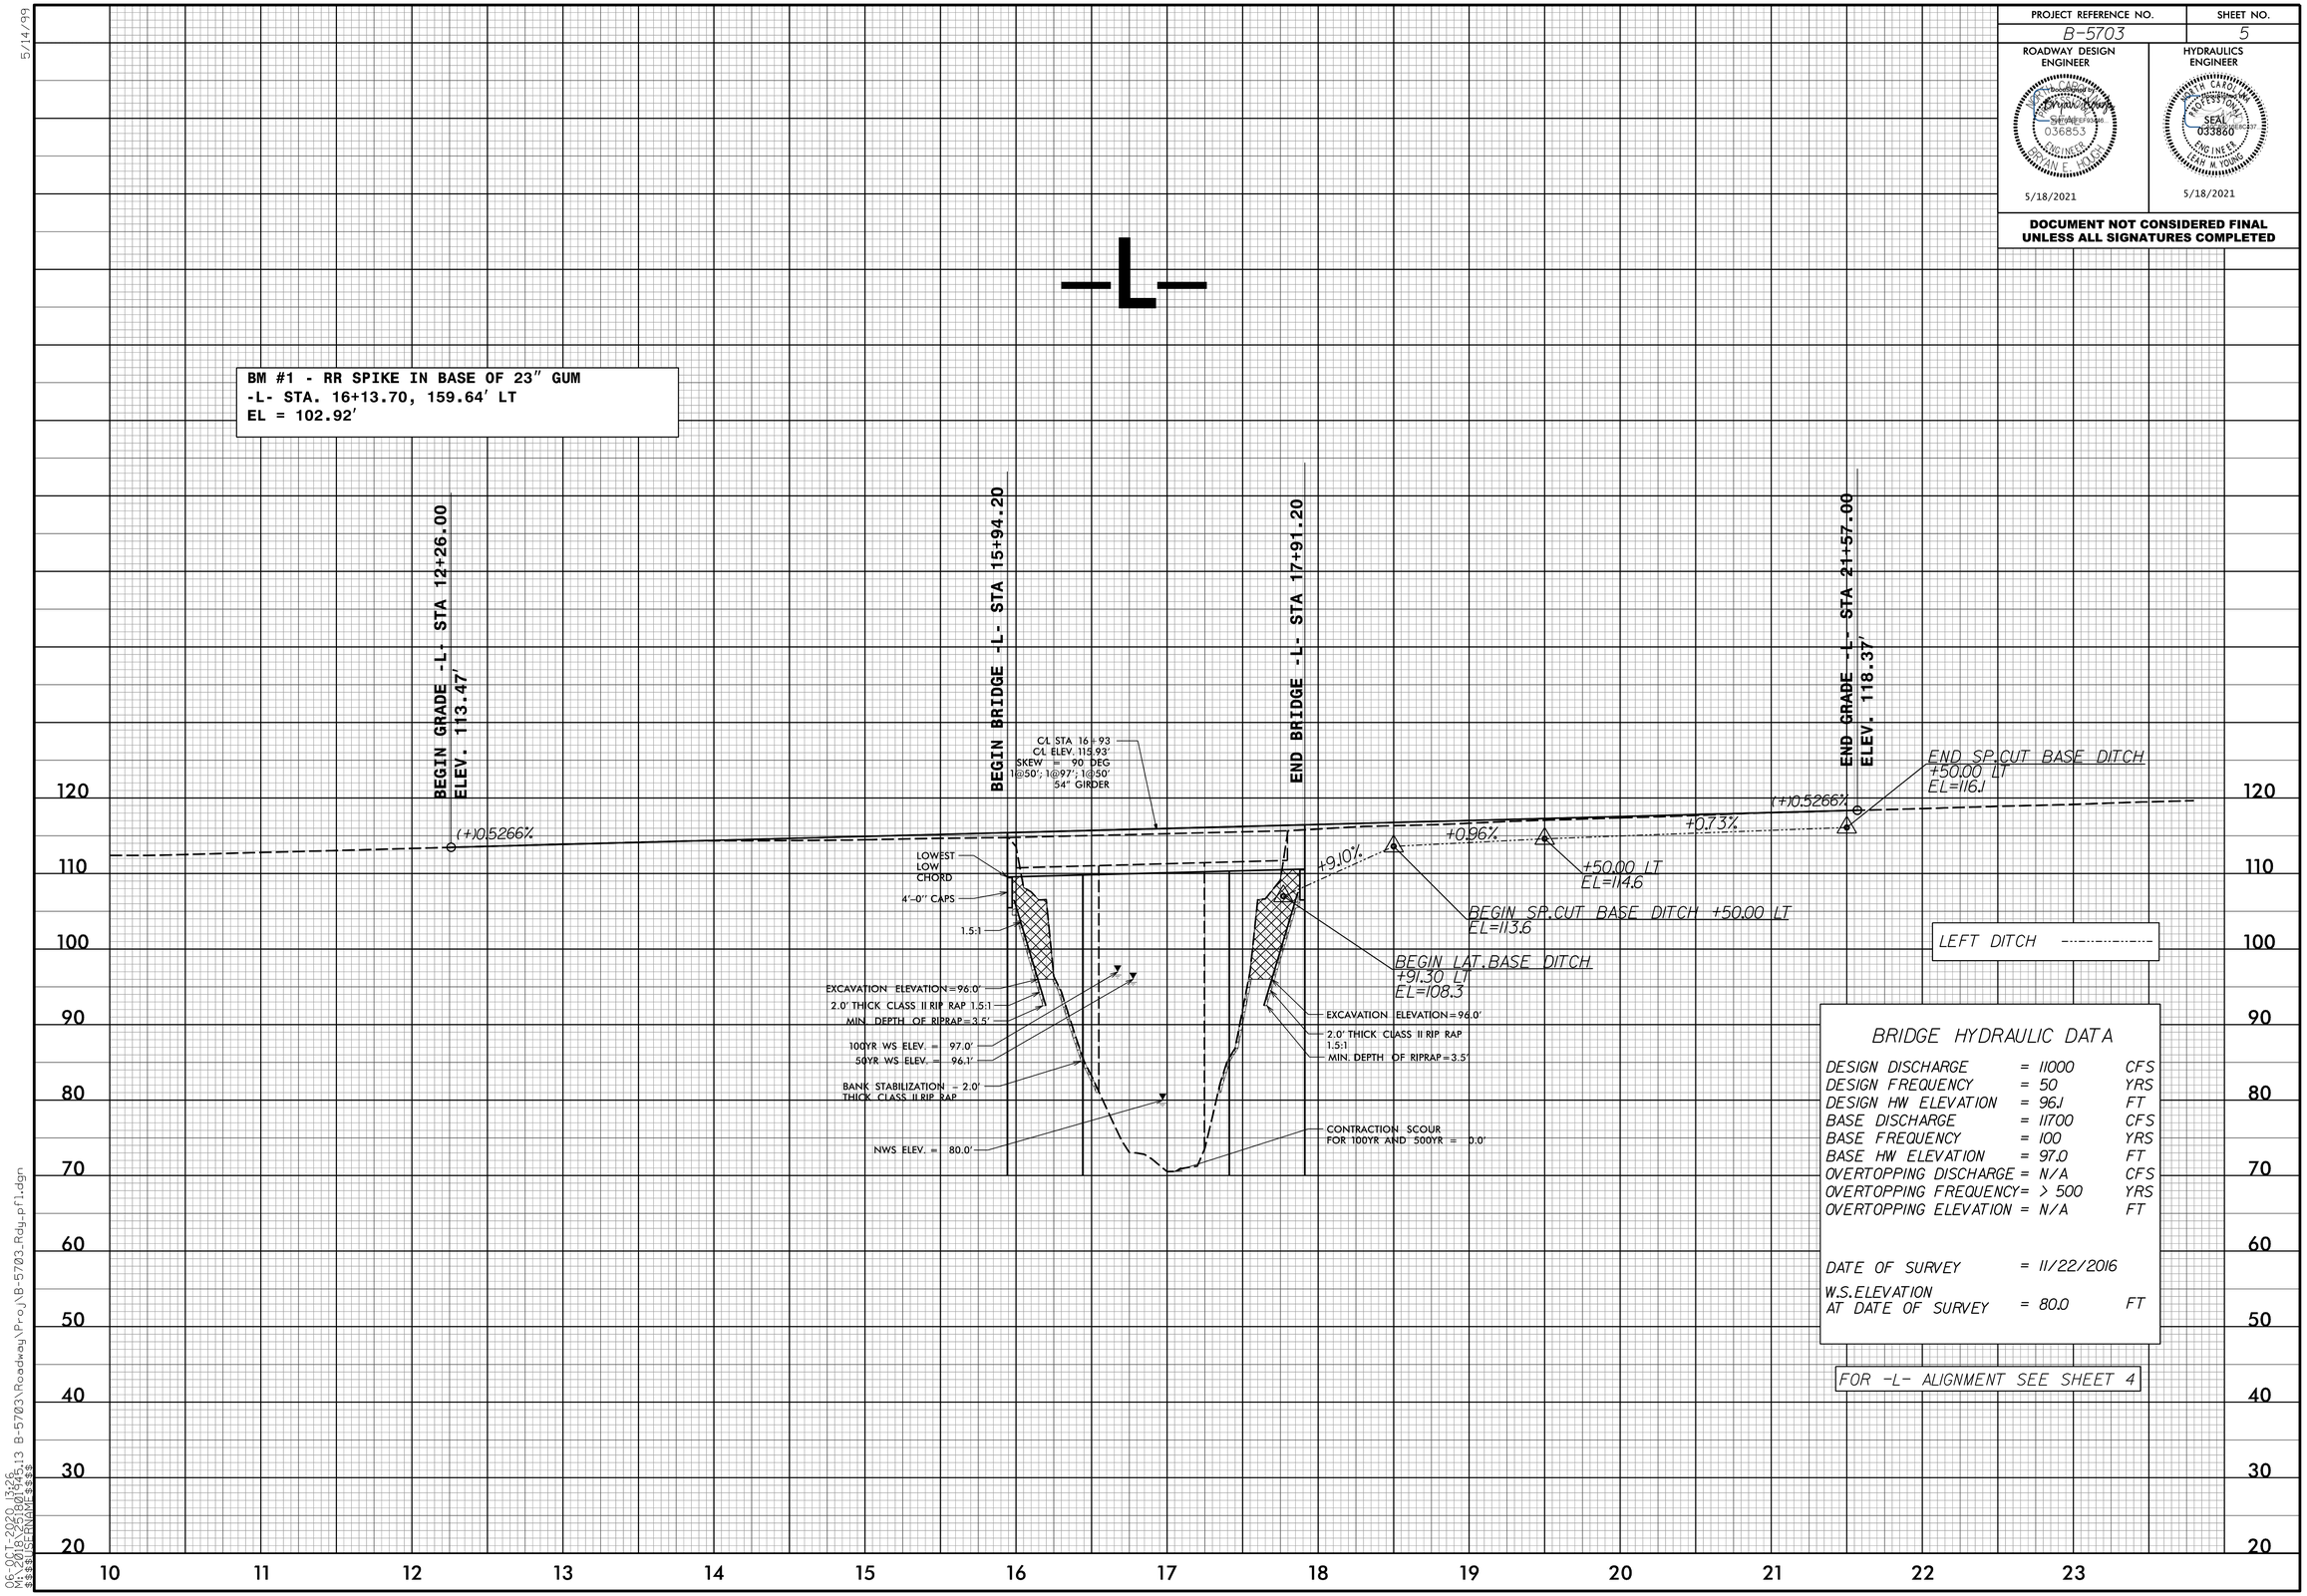

06-OCT-2020 11:26
N:\Proj\B-5703\Roadway\Proj\B-5703_Rdy_pfl.dgn
$$$$USERNAME$$$$