STATE	STATE PROJECT REFERENCE NO.	SHEET NO.	TOTAL SHEETS
N.C.	B-5703	RW01	05

STATE OF NORTH CAROLINA
DIVISION OF HIGHWAYS

SURVEY CONTROL, EXISTING CENTERLINES, RIGHT OF WAY, EASEMENTS AND PROPERTY TIES

HARNETT COUNTY

TIP PROJECT: B-5703

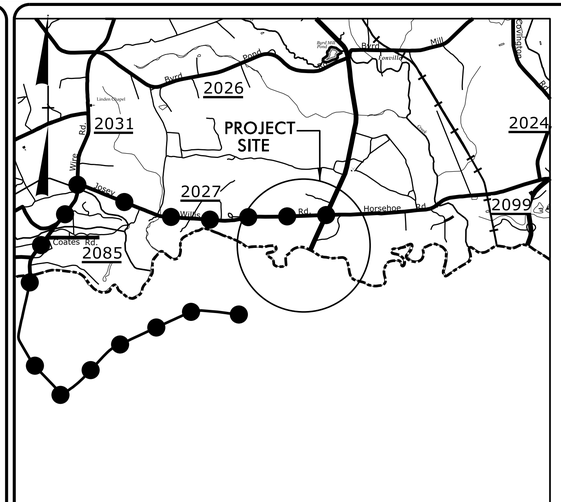

VICINITY MAP (NTS)
DETOUR ROUTE

4

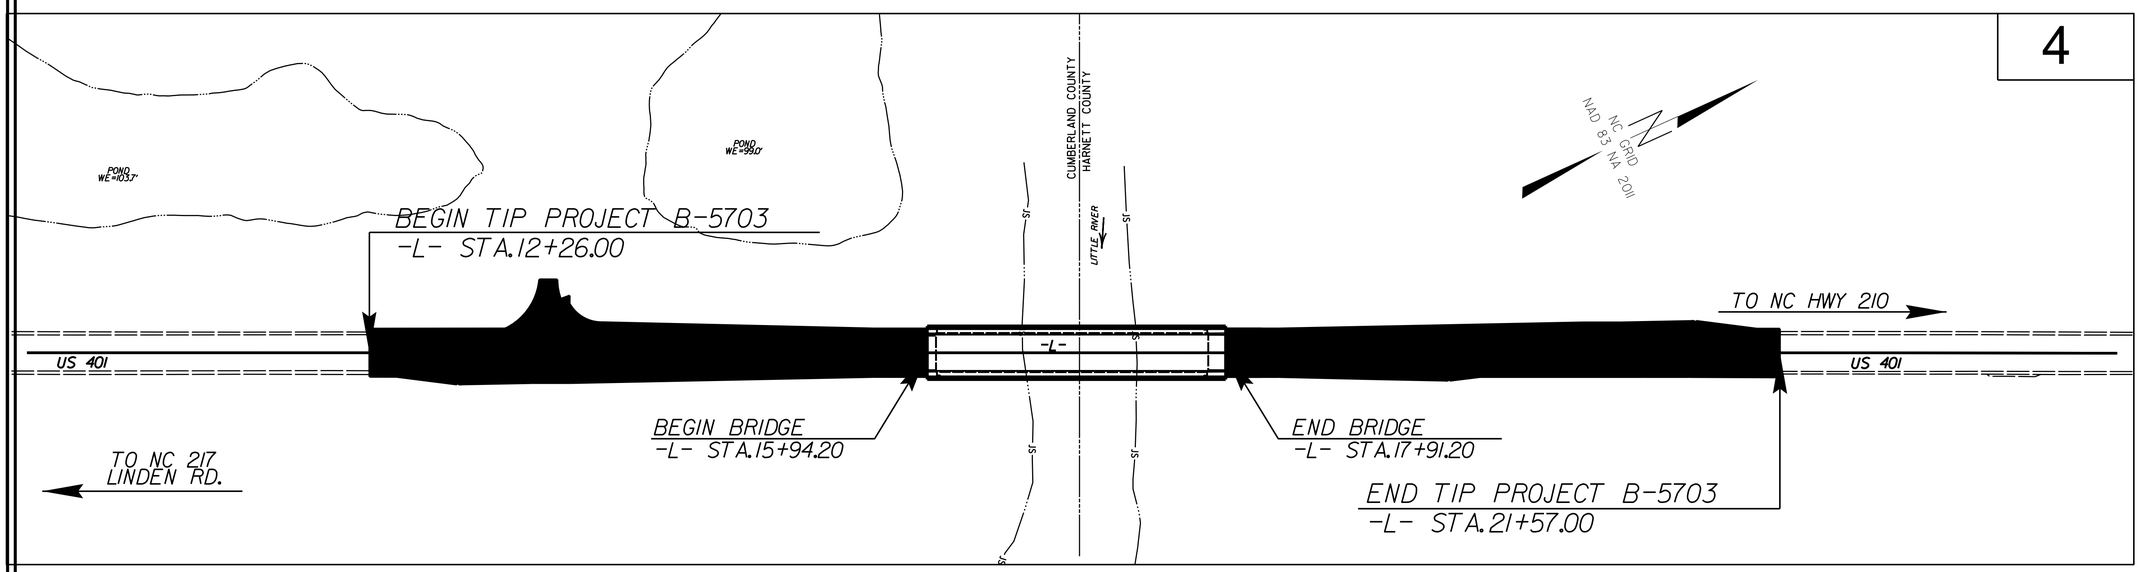

GRAPHIC SCALE

50 25 0 50 100
PLANS

DATUM DESCRIPTION

THE LOCALIZED COORDINATE SYSTEM DEVELOPED FOR THIS PROJECT
IS BASED ON THE STATE PLANE COORDINATES ESTABLISHED BY
NCDOT FOR MONUMENT "B5703-102"
WITH NAD 83/NSRS XXXX STATE PLANE GRID COORDINATES OF
NORTHING: 548,832.6320(ft) EASTING: 2,065,722.754(ft)
ELEVATION: 111.72(ft)
THE AVERAGE COMBINED GRID FACTOR USED ON THIS PROJECT
(GROUND TO GRID) IS: 0.9998724163
THE N.C. LAMBERT GRID BEARING AND
LOCALIZED HORIZONTAL GROUND DISTANCE FROM
"B5703-102" TO -L- STATION 10+00.00 IS
S 27^22'54.0" W 1,478.15(ft)
ALL LINEAR DIMENSIONS ARE LOCALIZED HORIZONTAL DISTANCES
VERTICAL DATUM USED IS NAVD 88

Prepared in the Office of:

NCDOT DIVISION 6
LOCATION & SURVEYS
4834 US HWY 301 S
HOPE MILLS, NC 28348

2018 STANDARD SPECIFICATIONS

RIGHT OF WAY DATE:	*LETTING DATE:*
JUNE 26, 2019	*FEBRUARY 20, 2020*

PROFESSIONAL LAND SURVEYOR

NORTH CAROLINA PROFESSIONAL SEAL L-3999 LAND SURVEYOR JOHN E. KAUKOLA, JR.

DocuSigned by: John E. Kaukola Jr. E36095BAF7B8462... 11/5/2019

SIGNATURE: *Date:*

STATE OF NORTH CAROLINA DEPARTMENT OF TRANSPORTATION

$$$$SYSTIME$$$$
$$$$$$$$$$DGN$$$$
$$$$$$$$$$USERNAME$$$$