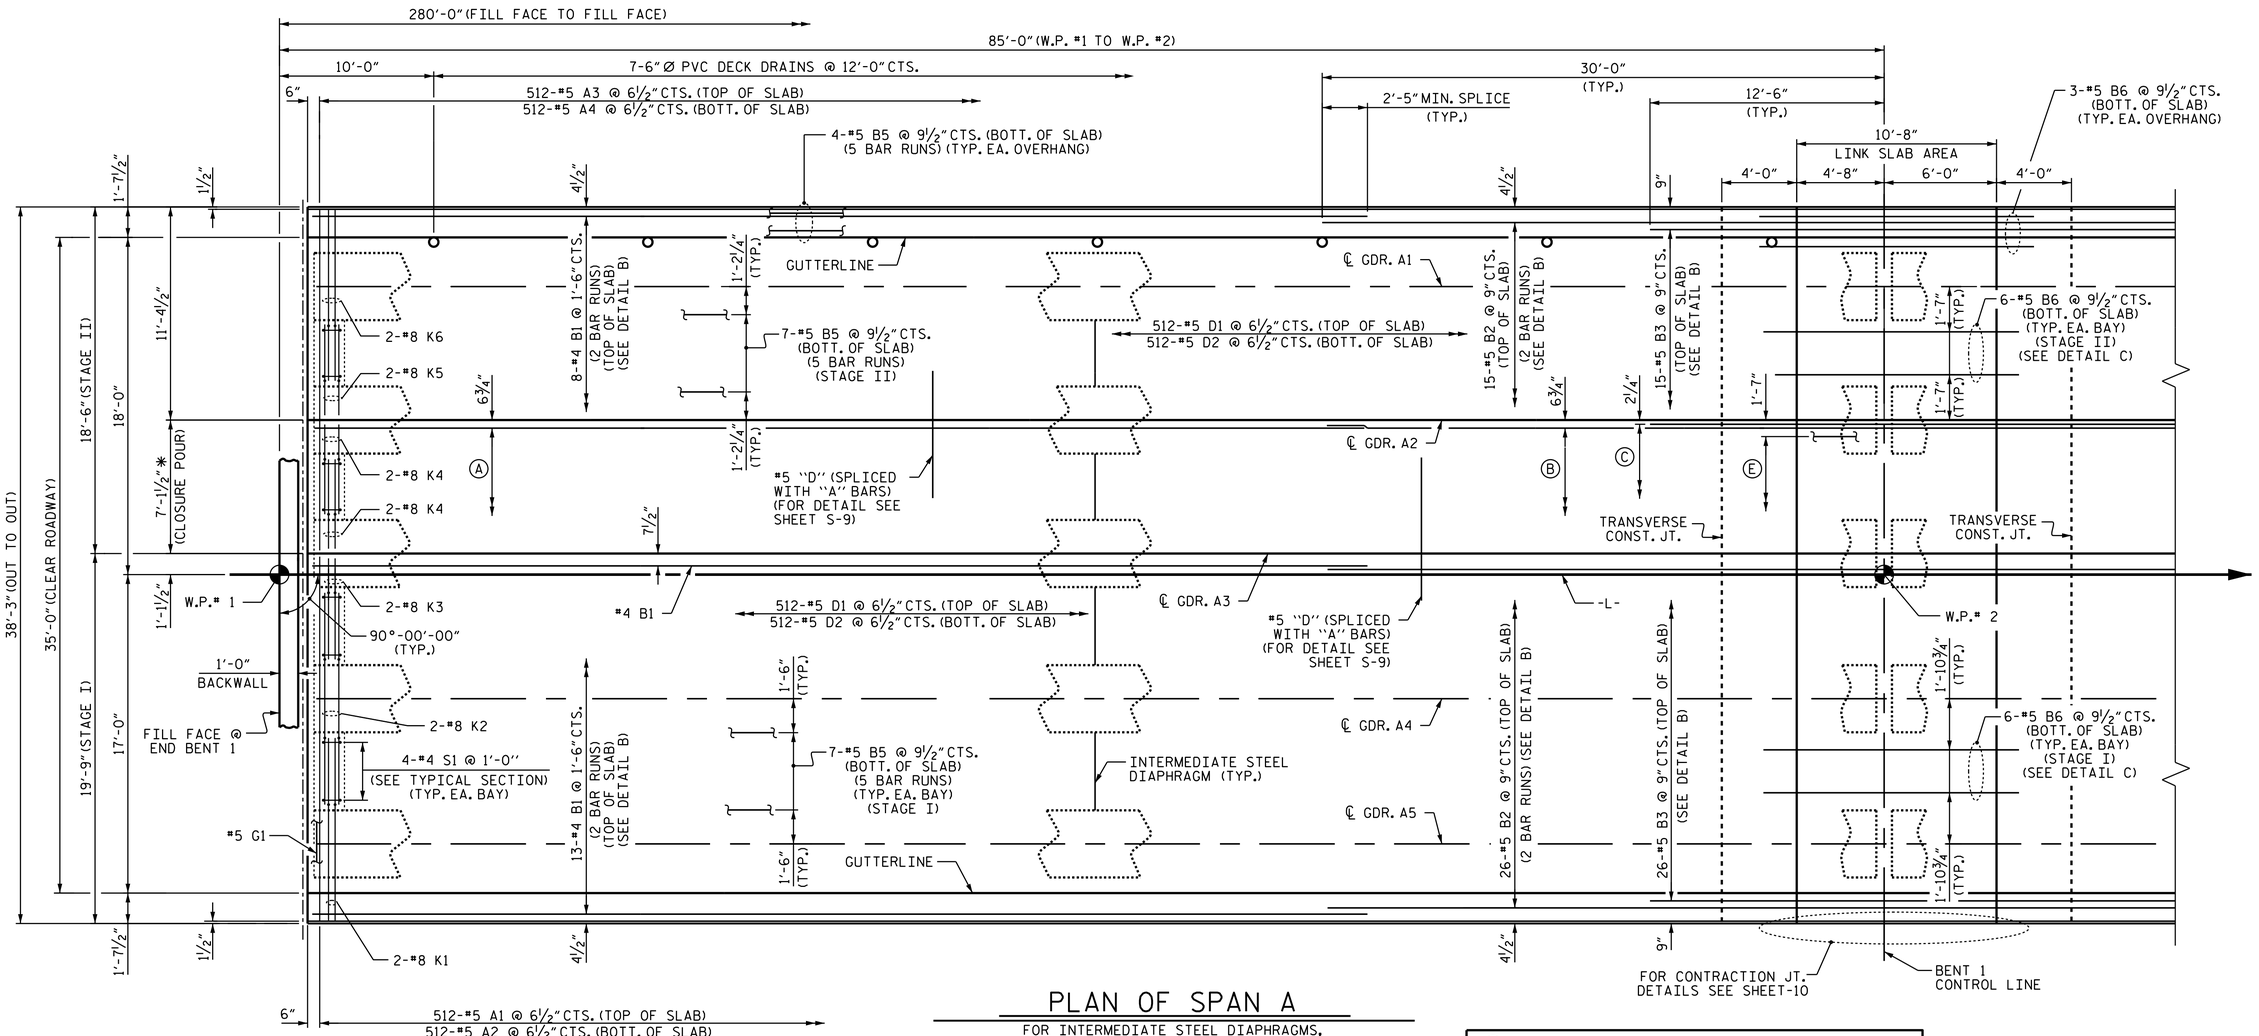

PLAN OF SPAN A

FOR INTERMEDIATE STEEL DIAPHRAGMS,
SEE "INTERMEDIATE STEEL DIAPHRAGMS" SHEET.
FOR TOP OF SLAB REINFORCING AT BENT, SEE DETAIL B AT BENT 1.
FOR BOTTOM OF SLAB REINFORCING AT BENT, SEE DETAIL C AT BENT 1.
* FOR CLOSURE POUR DETAILS, SEE SHEET S-9.

Ⓐ 5-#4 B1 @ 1'-6" CTS. (TOP OF SLAB)
Ⓑ 9-#5 B2 @ 9" CTS. (2 BAR RUNS) (TOP OF SLAB)
Ⓒ 10#5 B3 @ 9" CTS. (TOP OF SLAB)
Ⓔ 6-#5 B6 @ 9½" CTS. (BOTTOM OF SLAB)

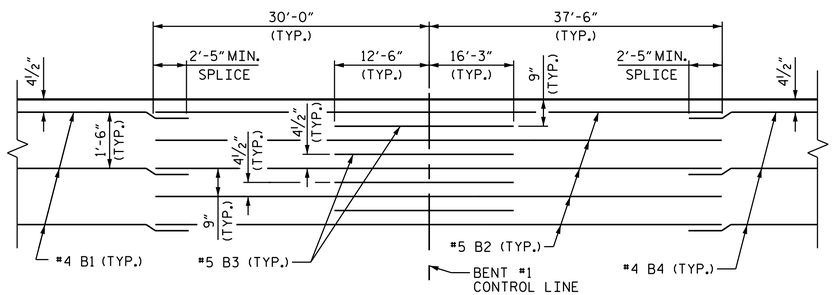

DETAIL B AT BENT 1

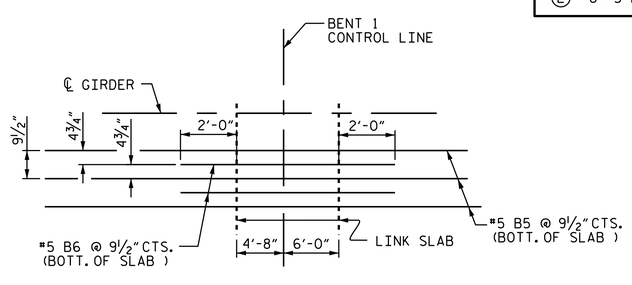

DETAIL C AT BENT 1

PROJECT NO. BR-0002
ASHE COUNTY
STATION: 23+80.00 -L-

SHEET 1 OF 3

STATE OF NORTH CAROLINA
DEPARTMENT OF TRANSPORTATION
RALEIGH

SUPERSTRUCTURE
PLAN OF SPAN A

NORTH CAROLINA PROFESSIONAL SEAL 031021 ENGINEER AMBER M. LEE
DocuSigned by: B04B5A4F2FAD484...
8/3/2021

DOCUMENT NOT CONSIDERED FINAL UNLESS ALL SIGNATURES COMPLETED

REVISIONS						SHEET NO.
NO.	BY:	DATE:	NO.	BY:	DATE:	S-11
1			3			TOTAL SHEETS
2			4			40

DRAWN BY : M. G. SHAIKH DATE : 06/2020
CHECKED BY : H. LOCKLEAR DATE : 06/2020
DESIGN ENGINEER OF RECORD: K. PUROHIT DATE : 11/2019

28-JUL-2021 15:48
R:\Structures\Final Plans\400_023_BR-0002_SMU_S*_0011_040008.dgn
amlee