PROJECT REFERENCE NO.	SHEET NO.
49071.1.1(BR-0002)	RW-05

GEOTECHNICAL ENGINEER

NORTH CAROLINA PROFESSIONAL SEAL 028893 ENGINEER MICHAEL H. STEPHENS

DocuSigned by: 4/15/2020

SIGNATURE DATE

ENGINEER

SIGNATURE DATE

DOCUMENT NOT CONSIDERED FINAL UNLESS ALL SIGNATURES COMPLETED

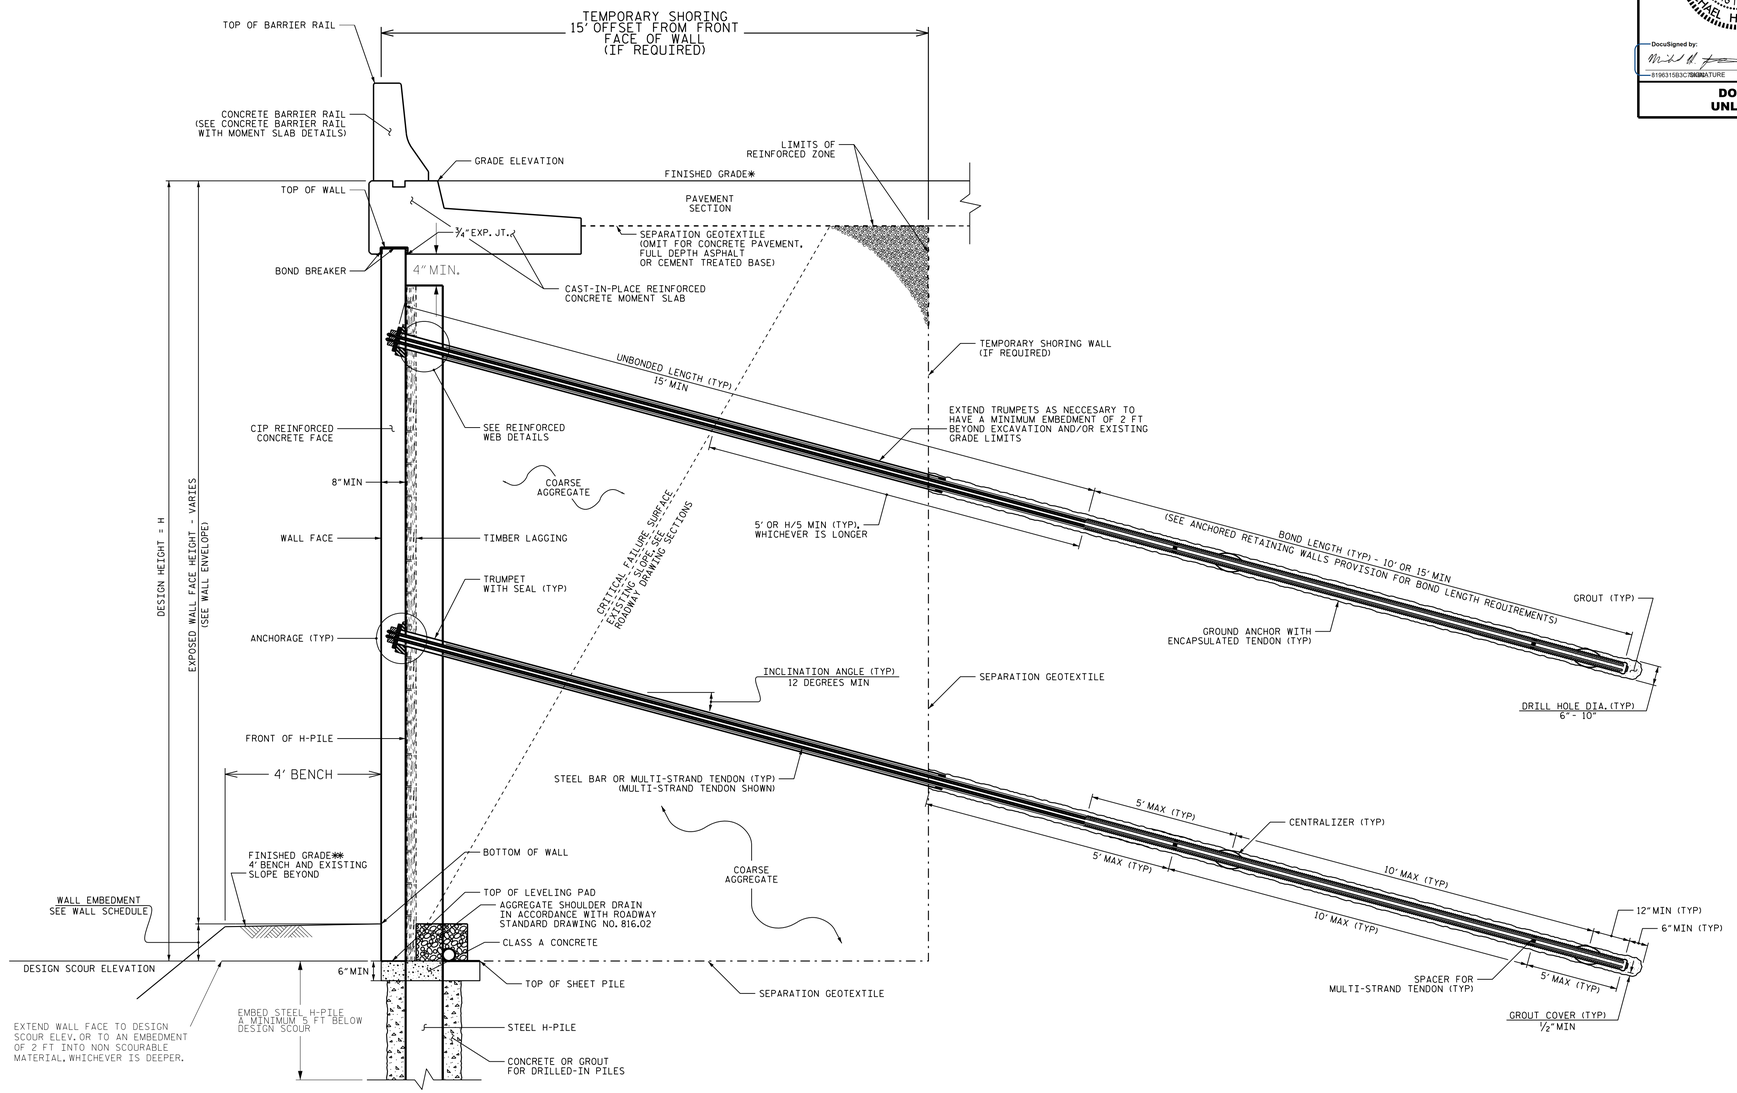

DETAIL C, TYPICAL SECTION - ANCHORED WALL PILE EXCAVATION

TYPICAL SECTION FROM STA 19+50 -L- TO STA 20+00 -L-
(DOUBLE ROW OF GROUND ANCHORS SHOWN, AS NEEDED)
**SEE PLANS FOR FINISHED GRADE.

PREPARED BY: MHS	DATE: 4/14/20
REVIEWED BY: SCC	DATE: 4/14/20

NORTH CAROLINA DEPARTMENT OF TRANSPORTATION DIVISION OF HIGHWAYS

GEOTECHNICAL ENGINEERING UNIT

BRIDGE NO. 8 ON NC 194 OVER N. FORK NEW RIVER RETAINING WALL NO. 1 DETAIL C - TYPICAL SECTION

REVISIONS

NO.	BY	DATE	NO.	BY	DATE
1			3		
2			4		