PROJECT REFERENCE NO.	SHEET NO.
R-5709	RW02C-2

Location and Surveys

CALYX
ENGINEERS + CONSULTANTS
6750 TRYON ROAD
CARY, NC 27518
phone: 919.851.1912
CALYXengineers.com
NC License # F-1333

SURVEY CONTROL SHEET

W/ EXISTING CENTERLINE ALIGNMENTS PRIOR TO CONSTRUCTION

DRAWING NOT TO SCALE

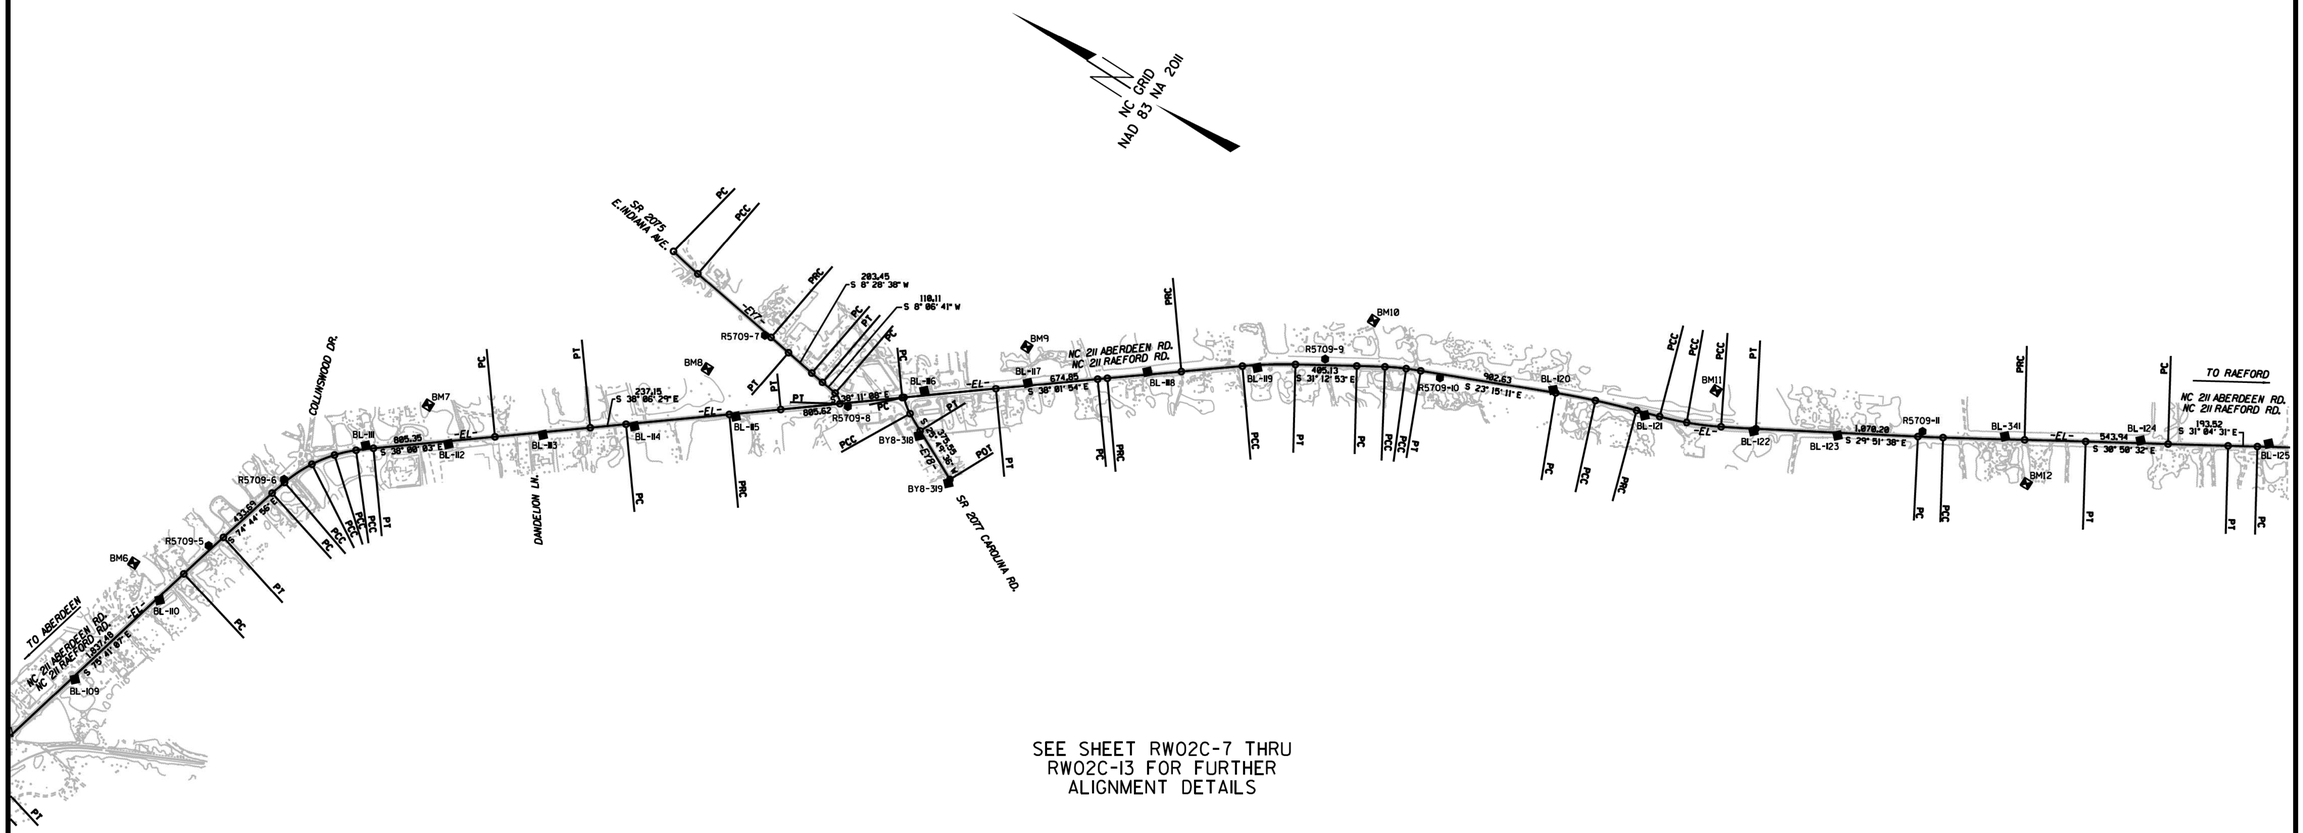

SEE SHEET RW02C-7 THRU
RW02C-13 FOR FURTHER
ALIGNMENT DETAILS

NOTES:

1. PROJECT CONTROL WAS ESTABLISHED USING GNSS, THE GLOBAL NAVIGATION SATELLITE SYSTEM.
2. THE SURVEY CONTROL DATA FOR THIS PROJECT HAS BEEN COMPILED FROM VARIOUS SOURCES. IF FURTHER INFORMATION REGARDING PROJECT CONTROL IS NEEDED, PLEASE CONTACT THE LOCATION AND SURVEYS UNIT.

6/2/99

REVISIONS

14-JAN-2019 09:44
G:\Project 2016\2019014.13\SUR\CONTROL SHEETS\r-5709_ls-rw02c-2.dgn
admin: DLFESMITH-7.13.7