PROJECT REFERENCE NO.	SHEET NO.
R-5709A	EC-07/CONST.07
R/W SHEET NO.	
ROADWAY DESIGN ENGINEER	HYDRAULICS ENGINEER

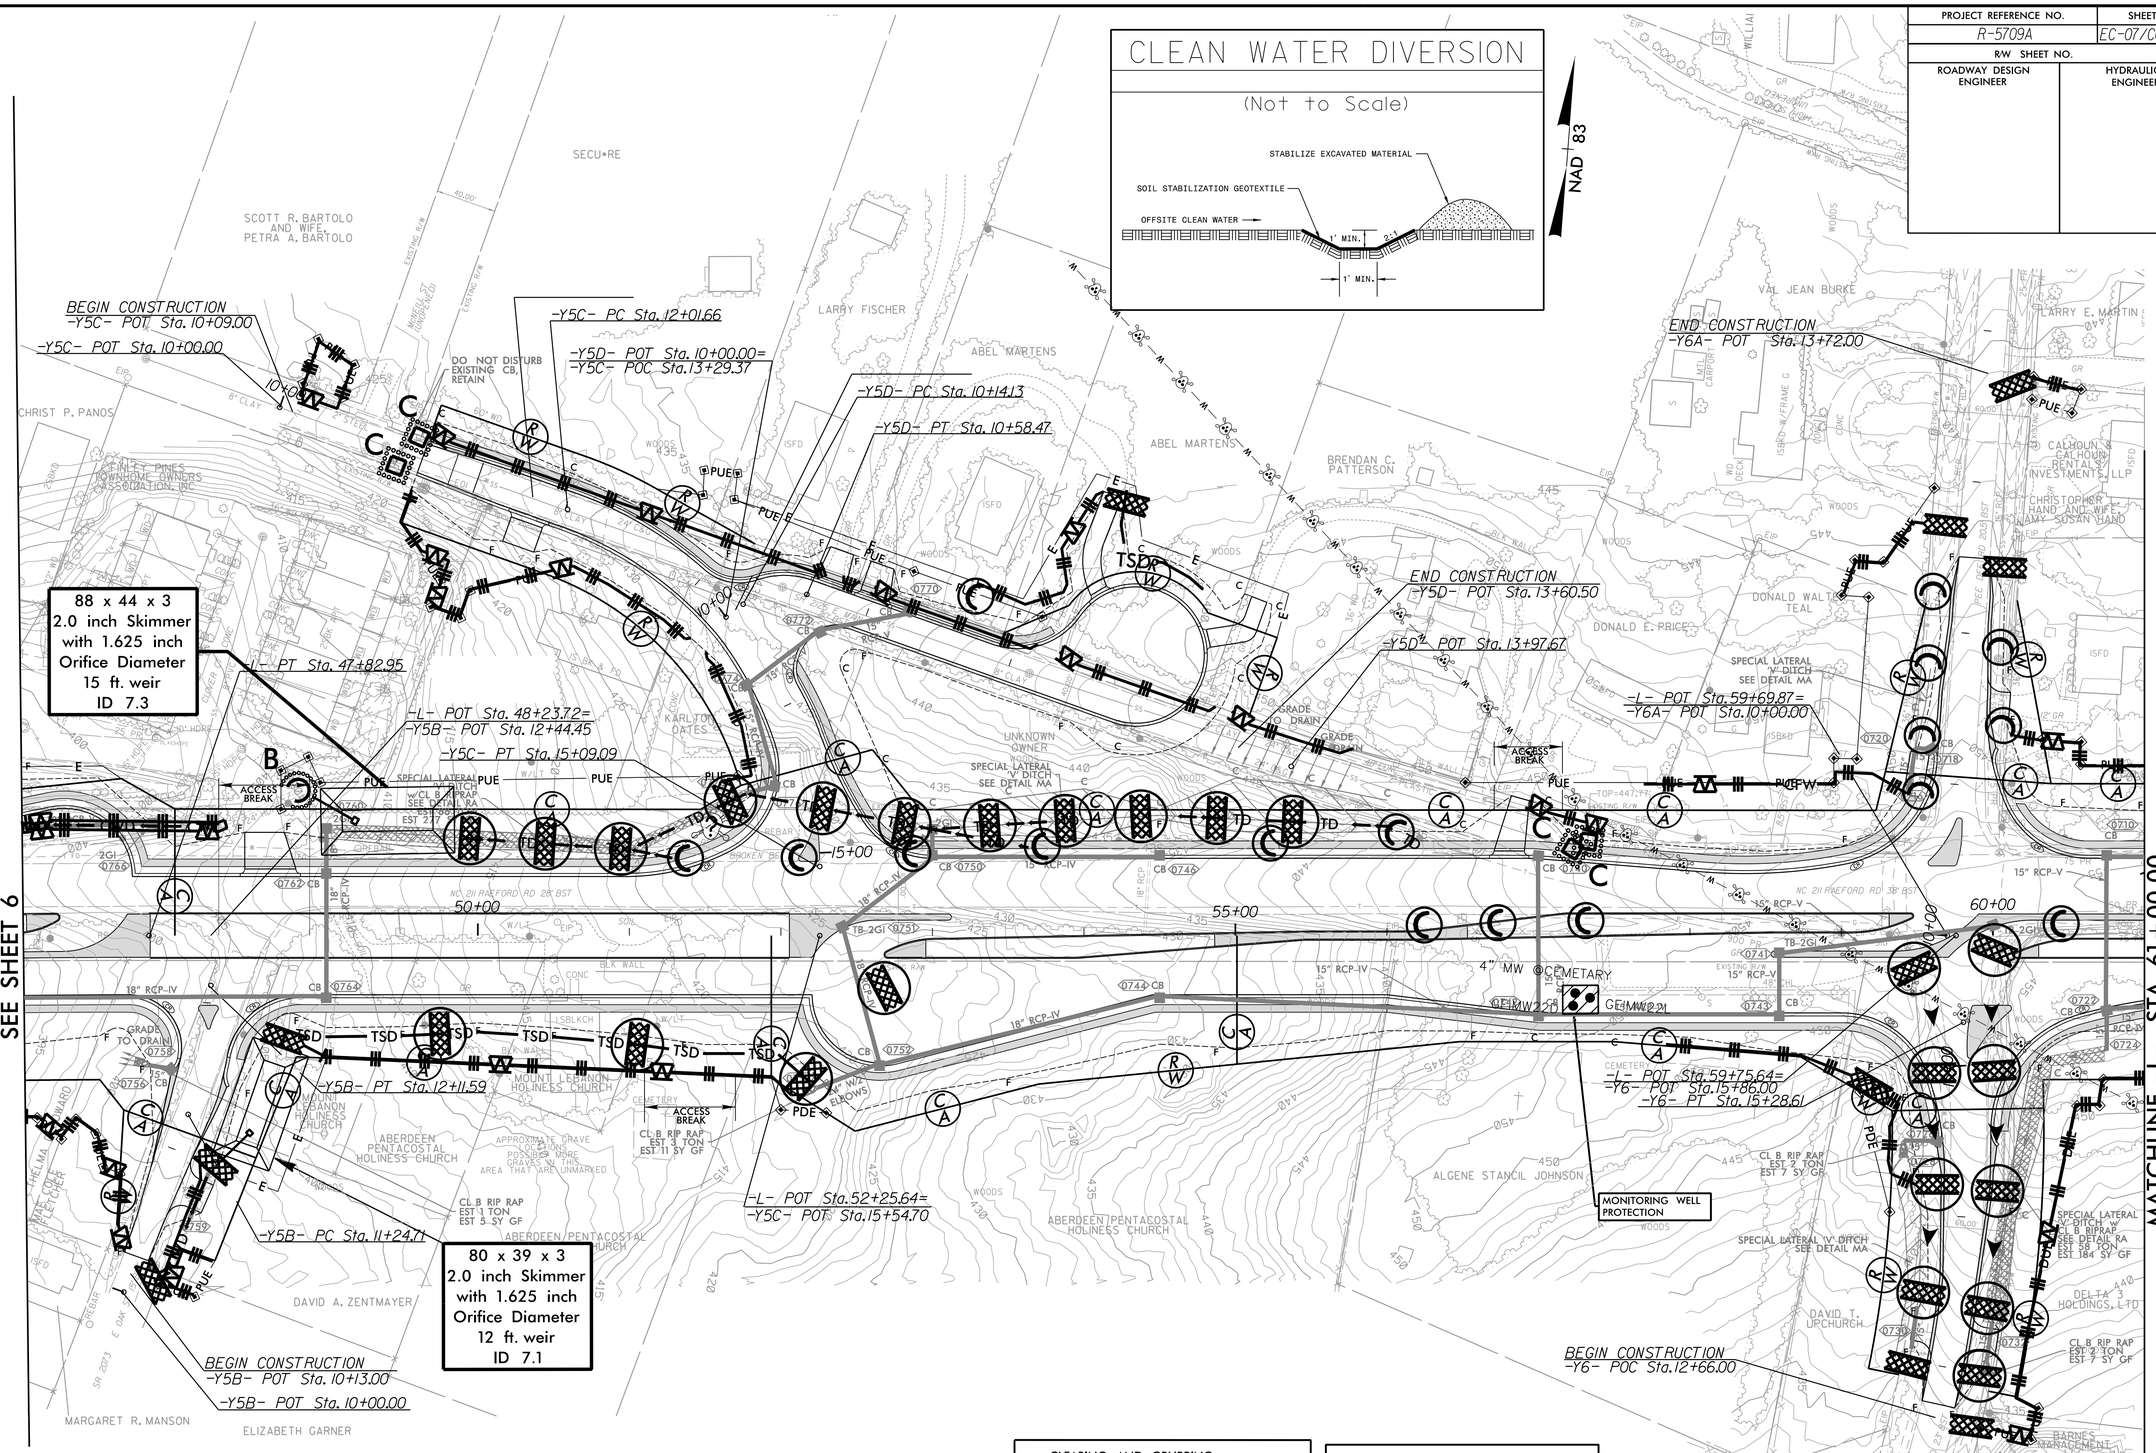

CLEARING AND GRUBBING
EROSION CONTROL FOR
CONSTRUCTION SHEET 07

NOTE:
PLACE TEMPORARY ROCK SEDIMENT DAMS TYPE – B AND TEMPORARY ROCK SILT CHECKS TYPE – A AT DRAINAGE OUTLETS.

SETH JONES, EI
LEVEL III NAME

4183
LEVEL III CERTIFICATION NO.

RK&K
P: (919) 878-9560
8601 Six Forks Road, Forum 1,Suite 700
Raleigh, North Carolina 27615-3960
NC License No. F-0112
Engineers | Construction Managers | Planners | Scientists
www.rkk.com
Responsive People | Creative Solutions

8/17/99

7/27/2021
R:\Hydraulics\CADD\PSHEC - Early Start C&G\Section 1\R5709_EC_ESCG_psh07.dgn
default