PROJECT REFERENCE NO.	SHEET NO.
R-5709A	EC-10/CONST.10
R/W SHEET NO.	
ROADWAY DESIGN ENGINEER	HYDRAULICS ENGINEER

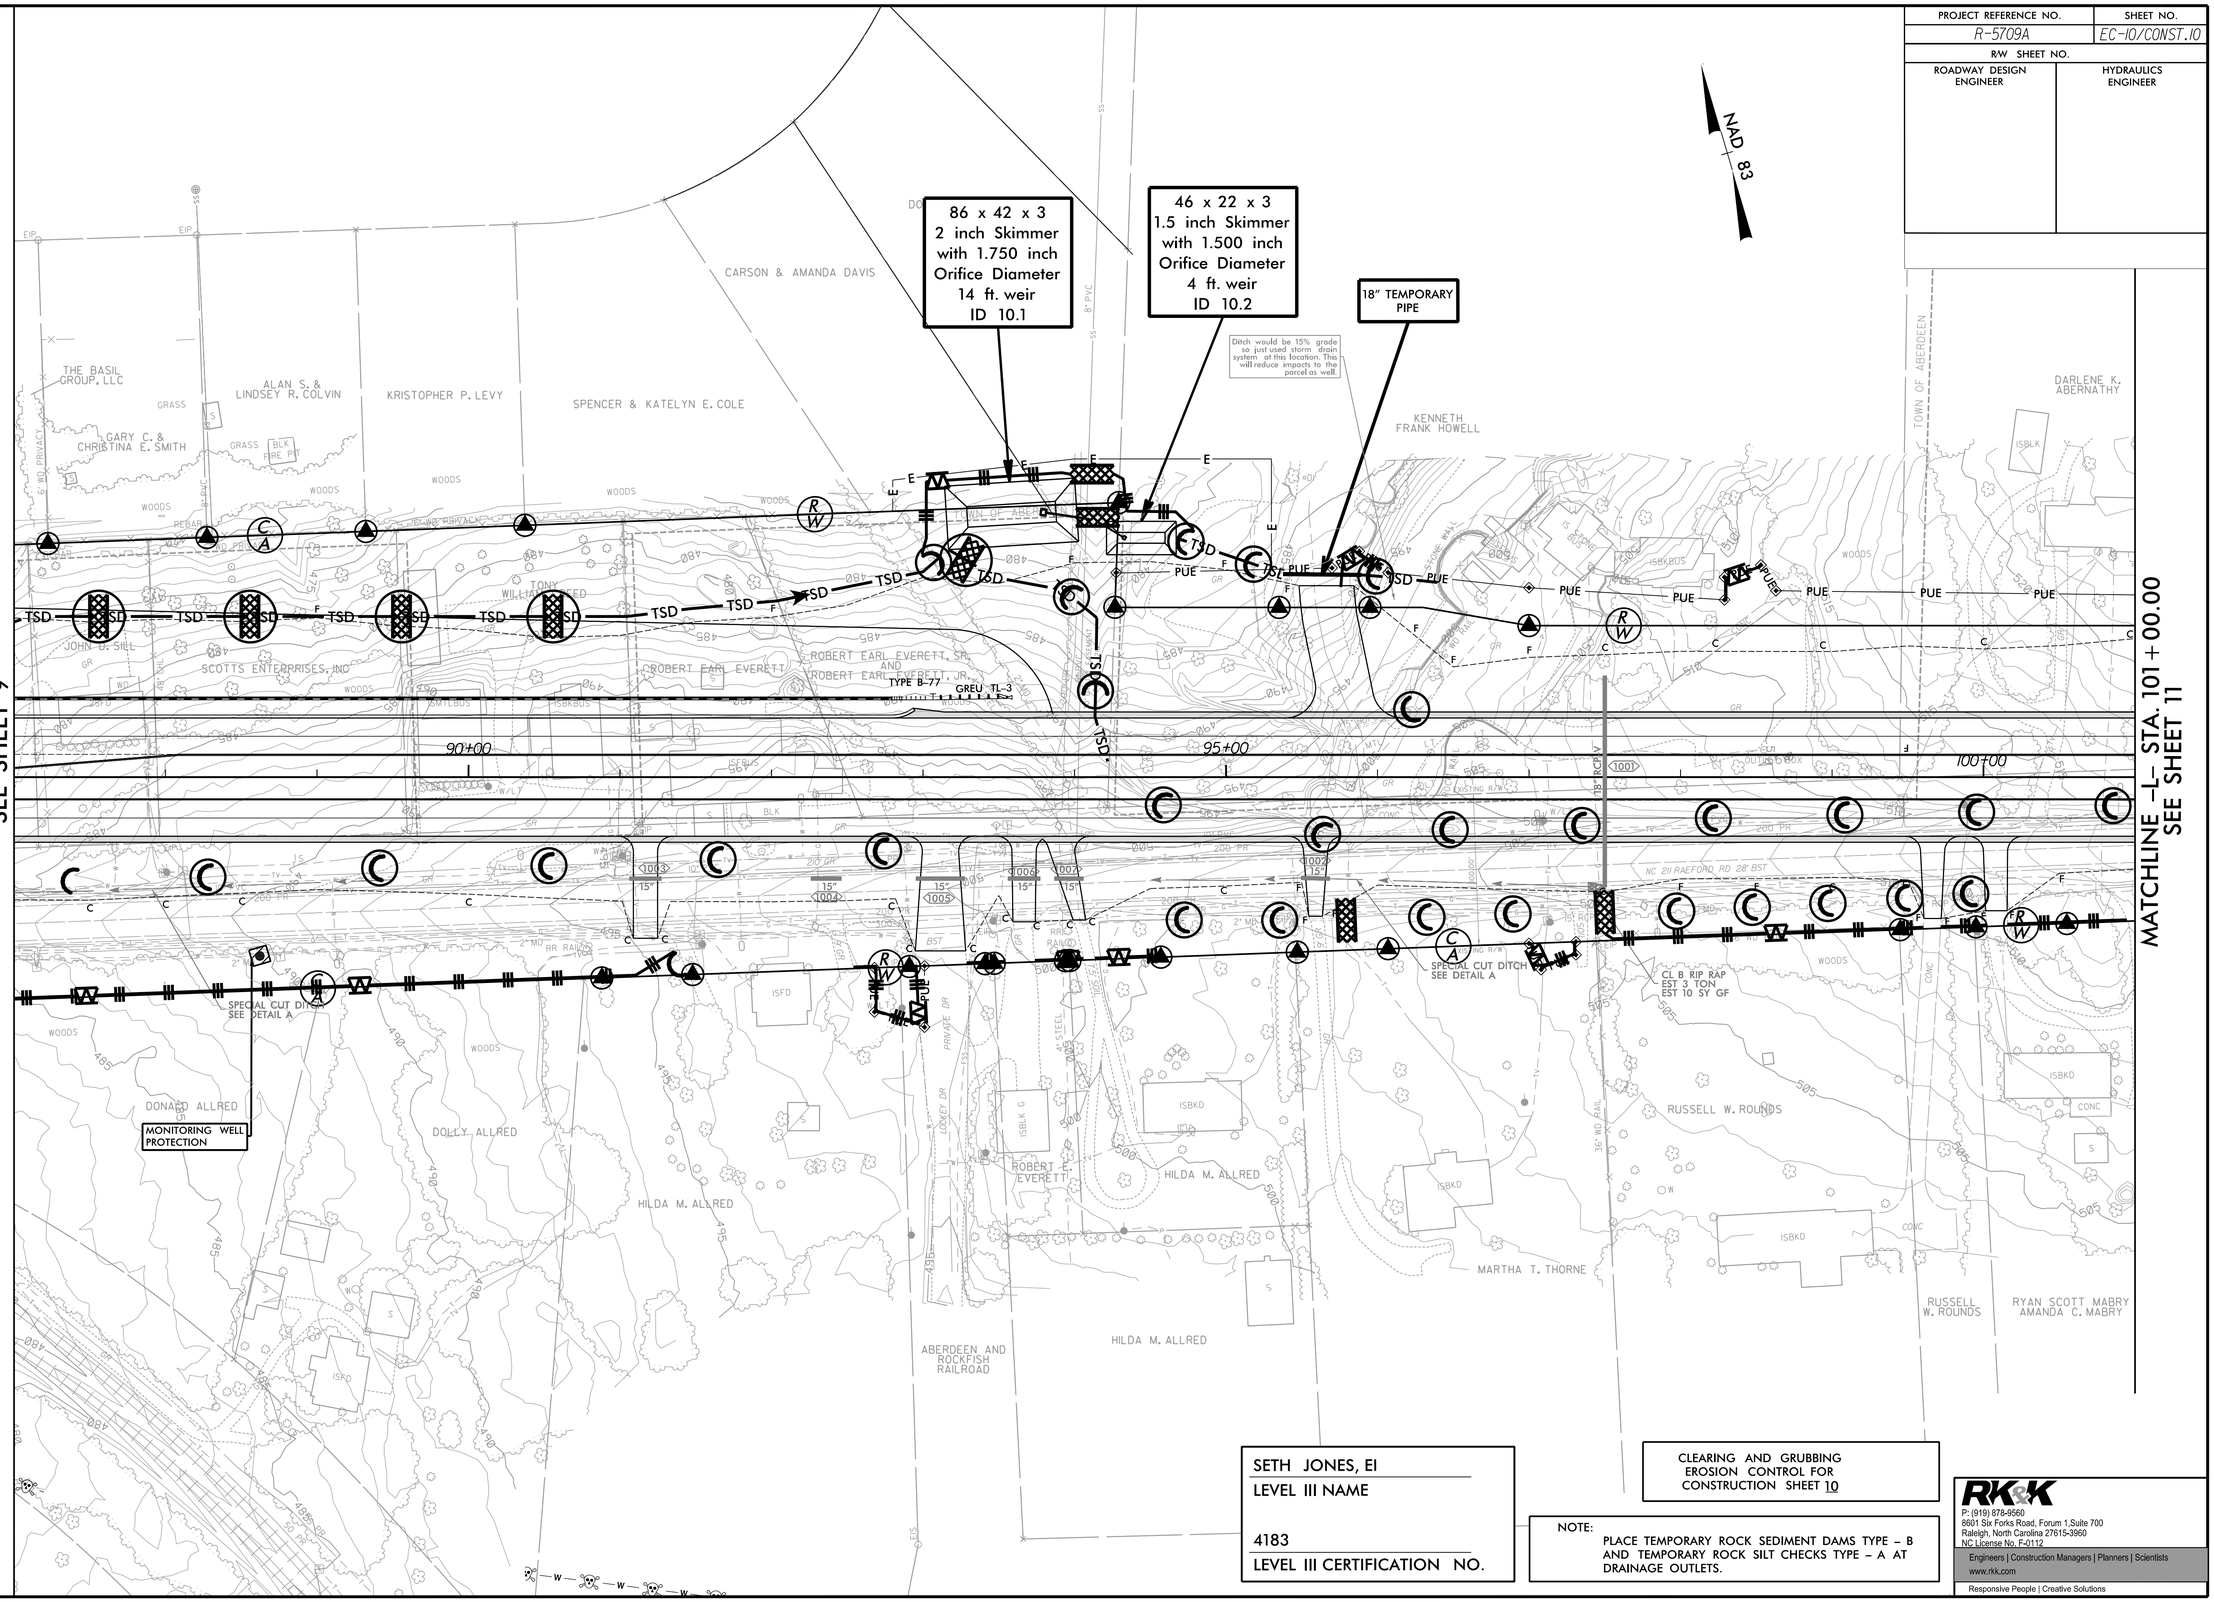

8/17/99

7/23/2021
R:\Hydraulics\CADD\PSH\EC - Early Start C&G\Section 1\R5709_EC_ESCG_psh10.dgn
dgn