DocuSign Envelope ID: C66CE674-8680-46EC-8B6A-A90C377C8E09

6/2/99

FINAL PAVEMENT DESIGN

C1	PROP. 1½" ACSC, TYPE S9.5B	J1	PROP. 6" ABC
C2	PROP. 3" ACSC, TYPE S9.5B	R1	2'-6" CONCRETE CURB AND GUTTER.
C3	PROP. VAR. DEPTH ACSC, TYPE S9.5B	T	EARTH MATERIAL.
D1	PROP. 4" ACIC, TYPE I19.0C	U	EXISTING PAVEMENT.
D2	PROP. VAR. DEPTH ACIC, TYPE I19.0C	V1	MILLING - 1 1/2" DEPTH.
E1	PROP. 4" ACBC, TYPE B25.0C	W	VARIABLE DEPTH ASPHALT PAVEMENT (SEE STANDARD WEDGING DETAIL SHEET No. 2A-1)
E2	PROP. VAR. DEPTH ACBC, TYPE B25.0C		

NOTE: PAVEMENT EDGE SLOPES ARE 1:1 UNLESS SHOWN OTHERWISE.

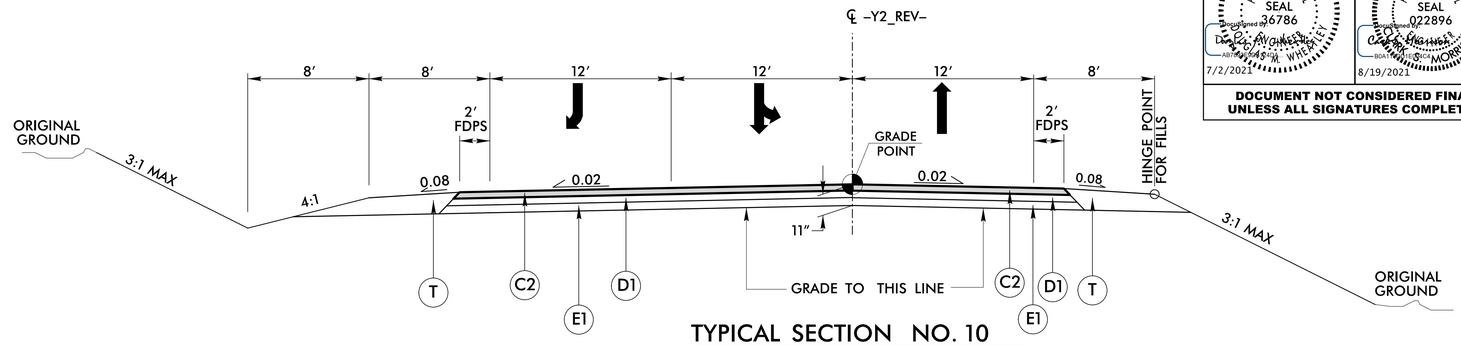

TYPICAL SECTION NO. 10

–Y2_REV– STA 14+60.04 TO STA 18+72.00

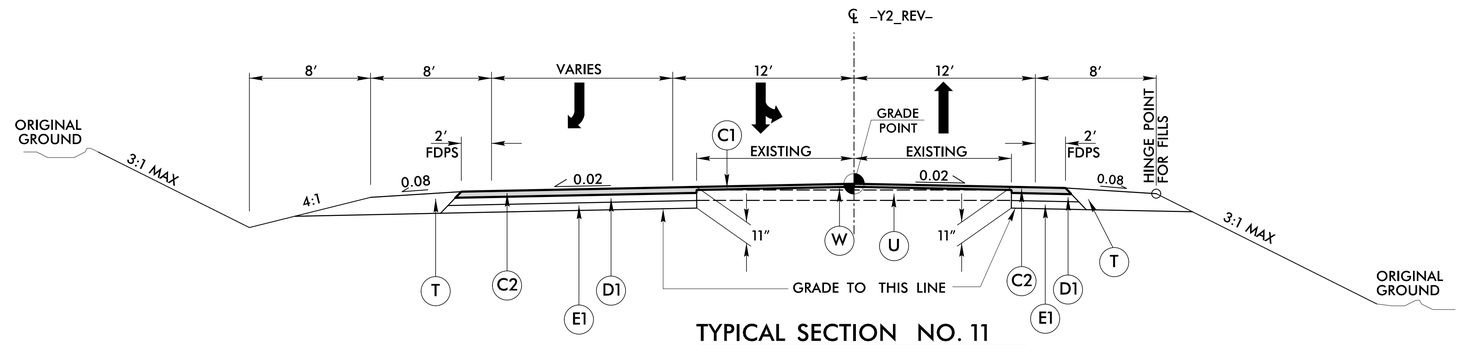

TYPICAL SECTION NO. 11

–Y2_REV– STA 18+72.00 TO STA 20+31.25

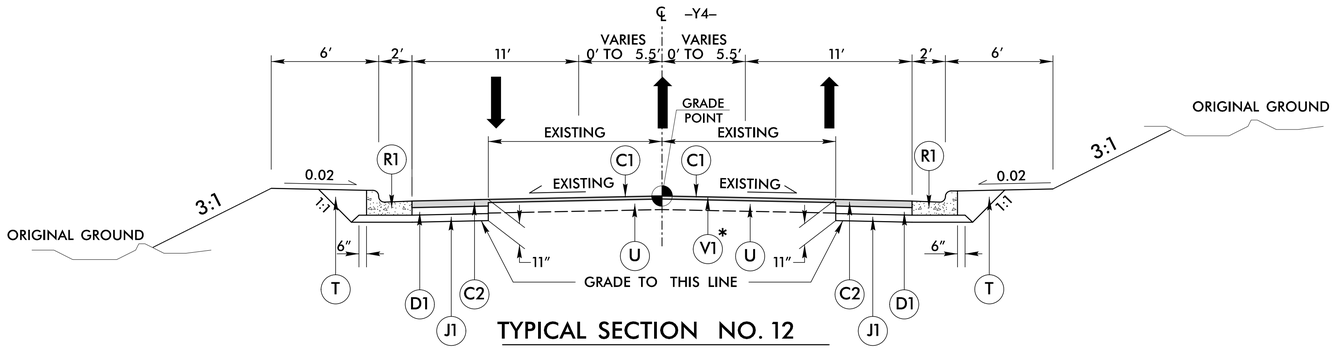

TYPICAL SECTION NO. 12

–Y4– STA. 10+00.00 TO 18+40.89

* NOTE: MILLING NEEDED FROM STA. 13+23.79 TO STA. 16+25.00

HNTB NORTH CAROLINA, P.C.
343 E. Six Forks Road, Suite 200
Raleigh, North Carolina 27609
NC License No: C-1554

PROJECT REFERENCE NO.	SHEET NO.
U–4906	2A–4

ROADWAY DESIGN ENGINEER

NORTH CAROLINA PROFESSIONAL SEAL 36786 ENGINEER
Docusigned by: D. C. WHEATLEY
7/2/2021

PAVEMENT DESIGN ENGINEER

NORTH CAROLINA PROFESSIONAL SEAL 022896 ENGINEER
Docusigned by: CLAY S. MORRISON
8/19/2021

DOCUMENT NOT CONSIDERED FINAL UNLESS ALL SIGNATURES COMPLETED

15-JUN-2021|13:22
HNTB
\\hntb.com\data\RDU\Projects\49064\Roadway\Design\Sheets\Typical Sections\49064_typ_sht_2A-4.dgn