5/14/99

HNTB NORTH CAROLINA, P.C.
343 E. Six Forks Road, Suite 200
Raleigh, North Carolina 27609
NC License No: C-1554

PROJECT REFERENCE NO.	SHEET NO.
U-4906	EC-6/CONST.6
R/W SHEET NO.	
ROADWAY DESIGN ENGINEER	HYDRAULICS ENGINEER

CLEARING AND GRUBBING
EROSION CONTROL FOR
CONSTRUCTION SHEET 6

NOTE:
PLACE TEMPORARY ROCK SEDIMENT DAMS TYPE – B AND TEMPORARY ROCK SILT CHECKS TYPE – A AT DRAINAGE OUTLETS.

NAD 83/ NSRS 2007

-L-

PIs Sta 65+59.76
Θs = 2° 58' 07.3"
Ls = 100.00'
LT = 66.68'
ST = 33.34'

PI Sta 68+14.22
Δ = 25° 48' 49.1" (LT)
D = 5° 56' 14.6"
L = 434.76'
T = 221.14'
R = 965.00'
SE = EXISTING

PIs Sta 71+28.07
Θs = 8° 54' 19.7"
Ls = 299.98'
LT = 200.24'
ST = 100.22'

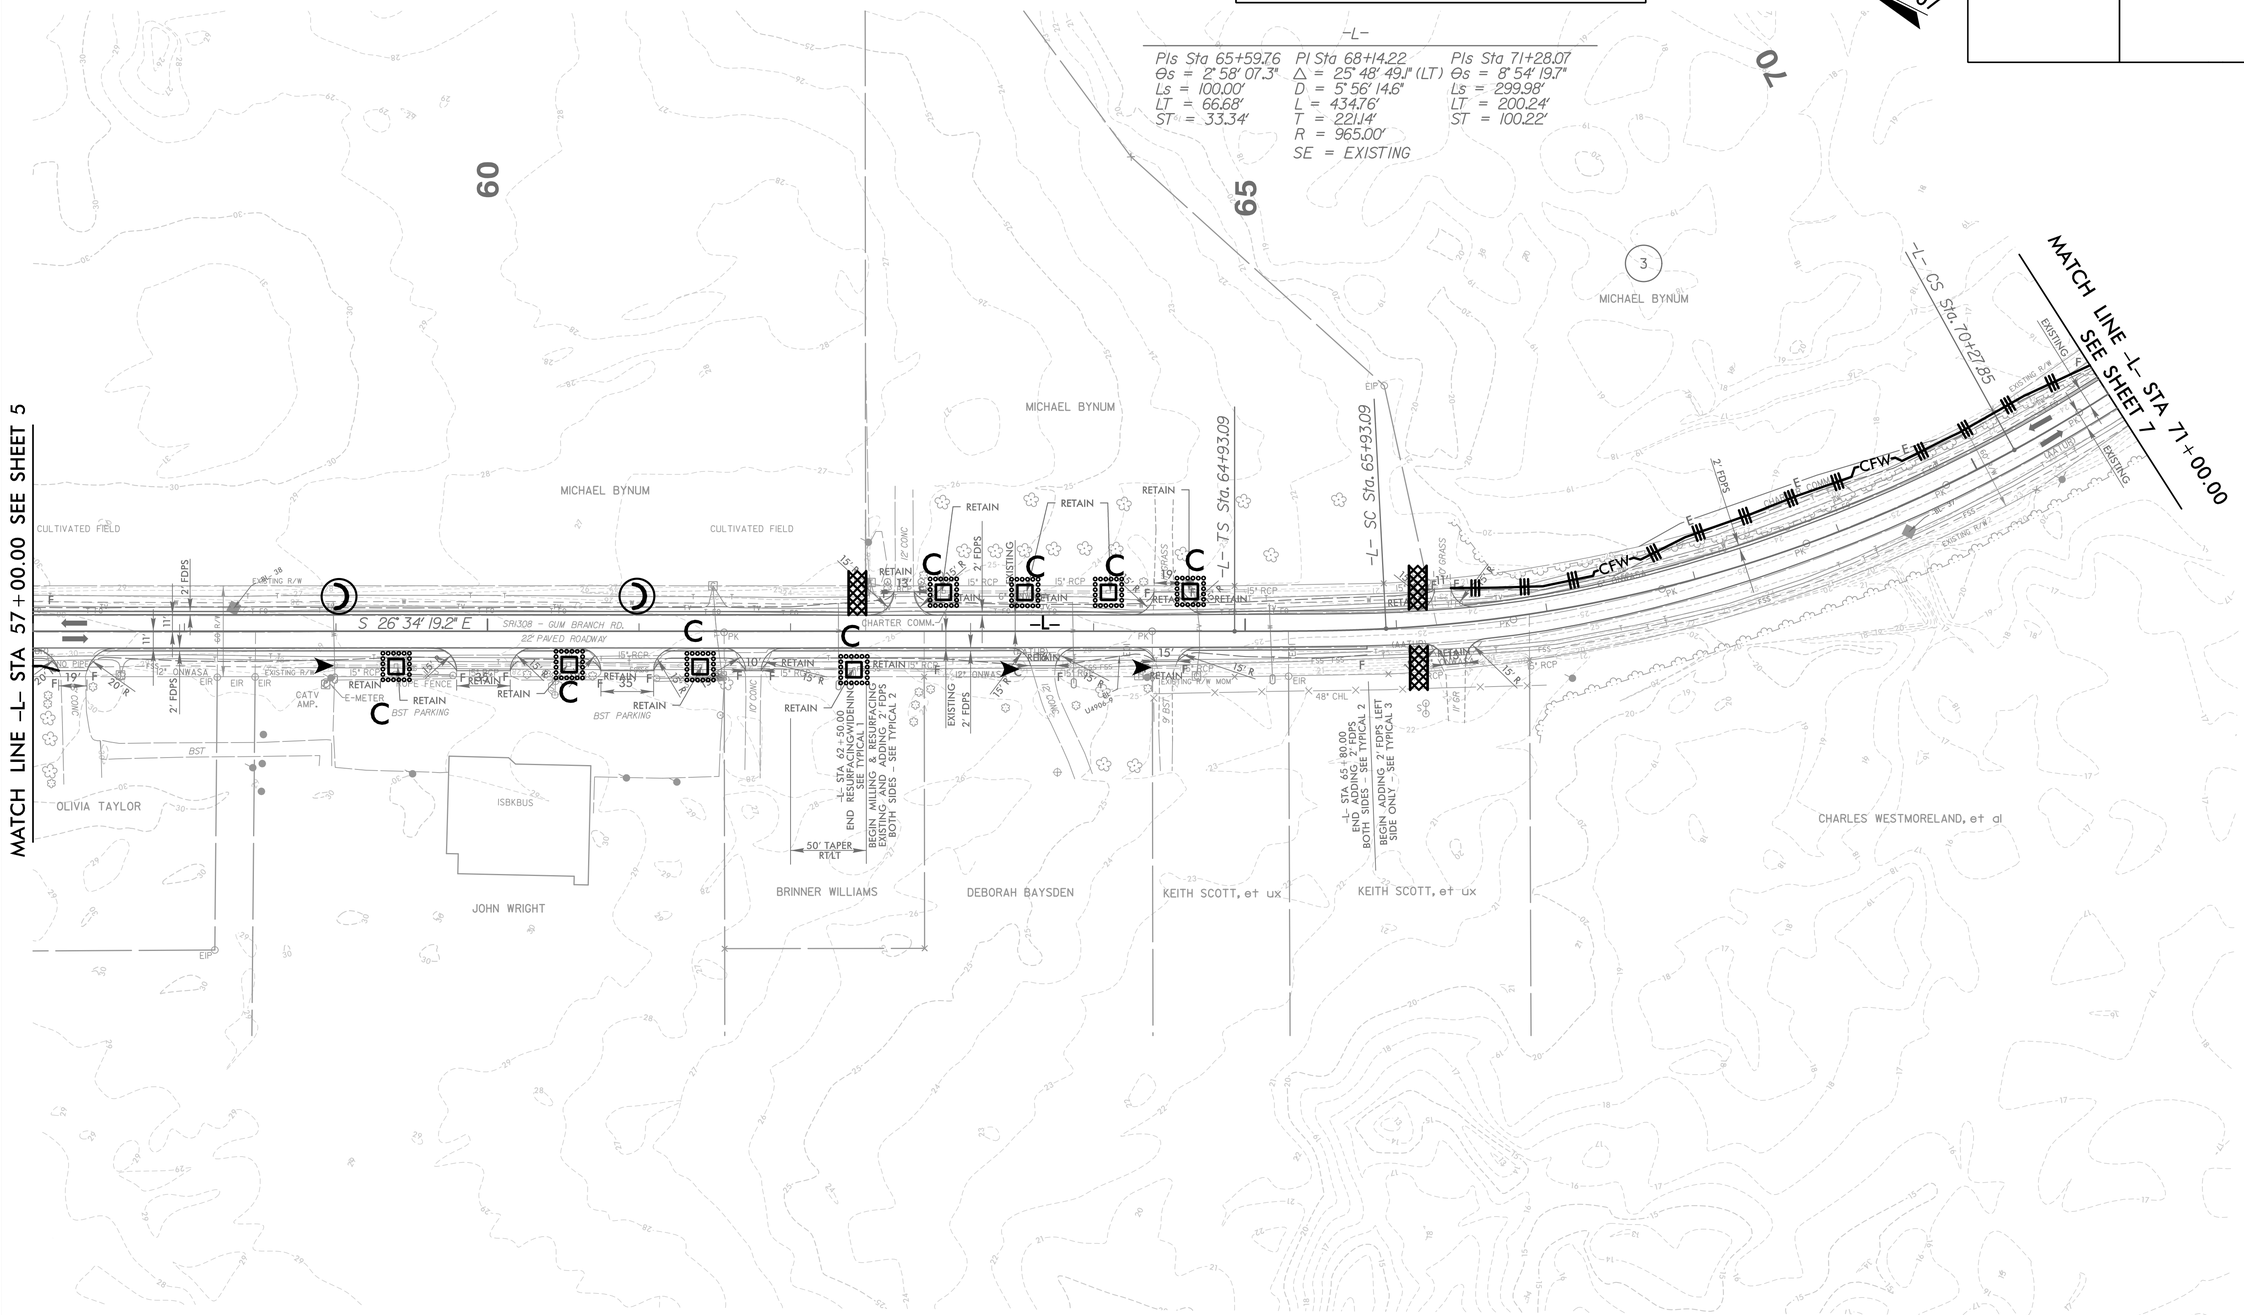

DESIGN EXCEPTION REQUESTED FOR LANE WIDTHS (11') AND USABLE SHOULDER (4' MINIMUM)

NOTE: ALL DRIVEWAY RADII ARE 10' UNLESS OTHERWISE NOTED

FOR -L- PROFILE, SEE SHEET 27 AND 28

1/1/2008
U4906_EC-6_Const-6.dgn
HNTB