8/17/99

HNTB NORTH CAROLINA, P.C.
343 E. Six Forks Road, Suite 200
Raleigh, North Carolina 27609
NC License No: C-1554

PROJECT REFERENCE NO.	SHEET NO.
U-4906	EC-45/CONST.22
R/W SHEET NO.	
ROADWAY DESIGN ENGINEER	HYDRAULICS ENGINEER

NAD 83/ NSRS 2007

-L-
PI Sta 277+01.07
△ = 34° 31' 11.7" (RT)
D = 5° 46' 09.8"
L = 598.33'
T = 308.55'
R = 993.10'
SE = EXISTING

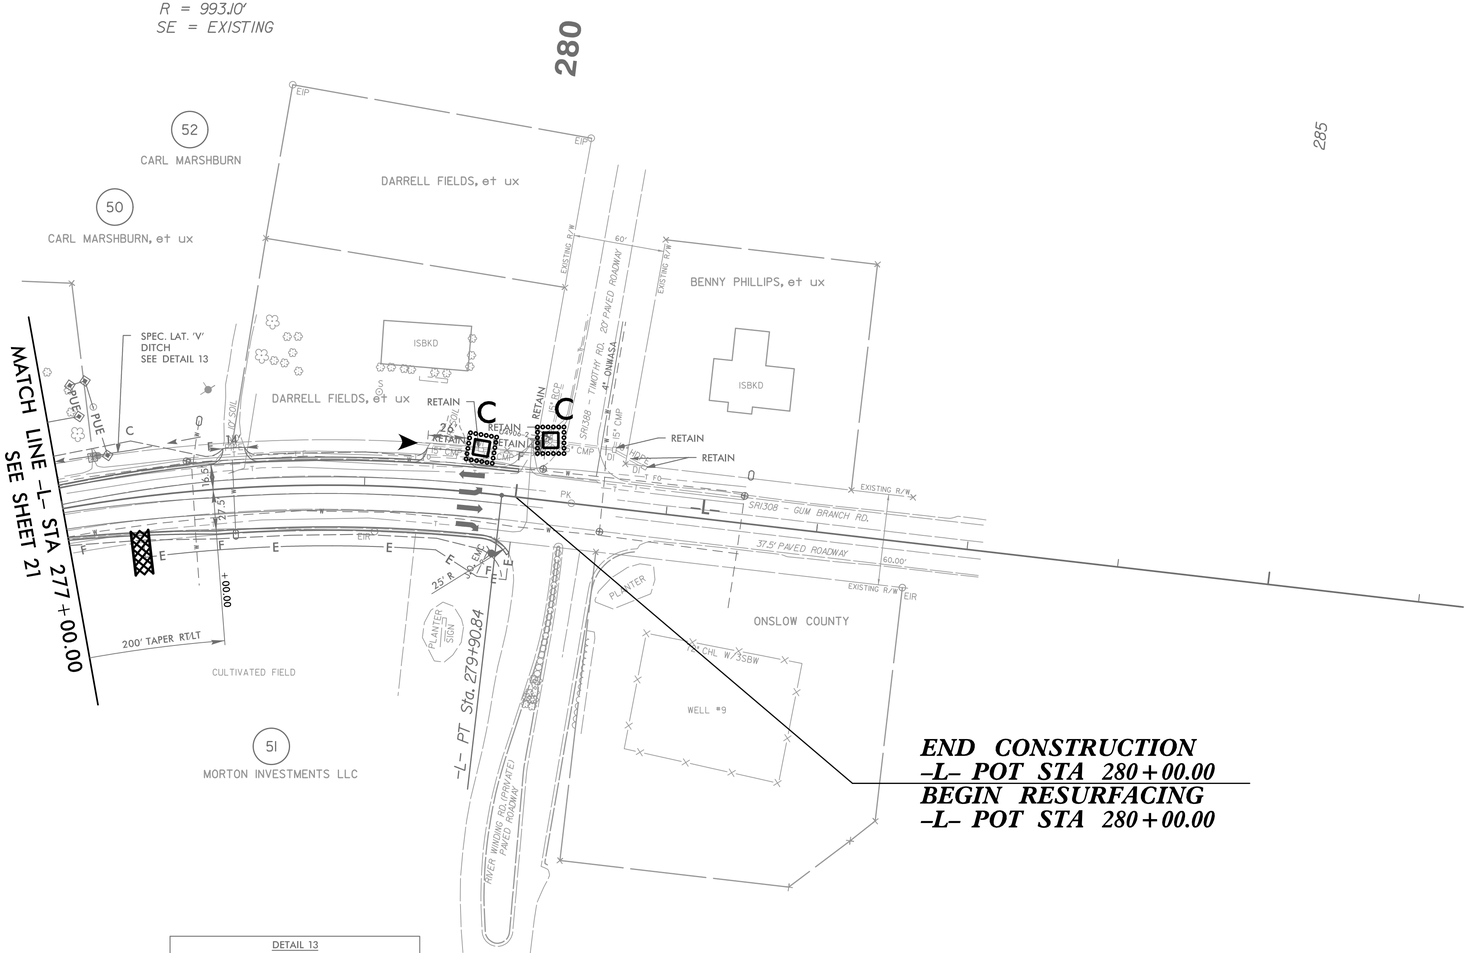

DETAIL 13
SPECIAL LATERAL 'V' DITCH
(Not to Scale)

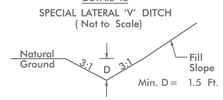

FROM -L- STA. 277+00 TO STA. 277+94 LT.

DESIGN EXCEPTION REQUESTED FOR LANE WIDTHS (11') AND USABLE SHOULDER (4' MINIMUM)

NOTE: ALL DRIVEWAY RADII ARE 10' UNLESS OTHERWISE NOTED ON PLANS

FOR -L- PROFILE, SEE SHEET 35

1/11/2018
U4906_EC-22_Const-22.dgn
HNTB