8/17/99

REVISIONS

2017-09-14 RW Revision – Property Lines for Parcel 89 & 90 were Updated. Revised PUE on Parcel 70. Revised TCE on Parcels 90, 91 & 92. Revised ROW on Parcel 92. Removed TCE from Parcels 70, 87, 88 & 92. Added PUE on Parcel 89 & 90. Revised ROW on Parcel 87, 89 & 90. Revised PUE on Parcel 89. Added Revised TCE on Parcel 87. Added TCE to Parcel 95. Removed PUE on Parcels 70, 87, 88, 89, 90. Removed Parcel 87. CRG
2017-09-19 RW Revision – Revised TCE on Parcel 70, 88, 90, 91 & 92. Removed TCE on Parcels 87, 88, 89, 90 & 92. DMW
2017-09-25 RW Revision – Revised TCE to TDE on Parcel 95. Removed PUE on Parcels 70, 87, 88, 89, 90. Removed Parcel 87. CRG
2018-11-26 RW Revision – Changed ROW to TCE on Parcel 70, 88, 90, 91 & 92. Added Feature 2566. Added TDE to Parcel 95 due to TDE around drainage structure 2566. DMW
2018-12-12 RW Revision – Revised TCE to ROW on Parcel 70, 88, 91 & 92. Added PUE on Parcel 70, 88, 91 & 92. Added Parcel 78 and 79. DMW
2021-04-14 RW Revision – Revised TCE to ROW on Parcel 78 and 79. DMW

5/18/2021
HNTB

EXISTING TRAFFIC SIGNAL

HNTB NORTH CAROLINA, P.C.
343 E. Six Forks Road, Suite 200
Raleigh, North Carolina 27609
NC License No: C-1554

PROJECT REFERENCE NO.	SHEET NO.
U-4906	EC-48/CONST.25
R/W SHEET NO.	
ROADWAY DESIGN ENGINEER	HYDRAULICS ENGINEER

NAD 83/NSRS 2007
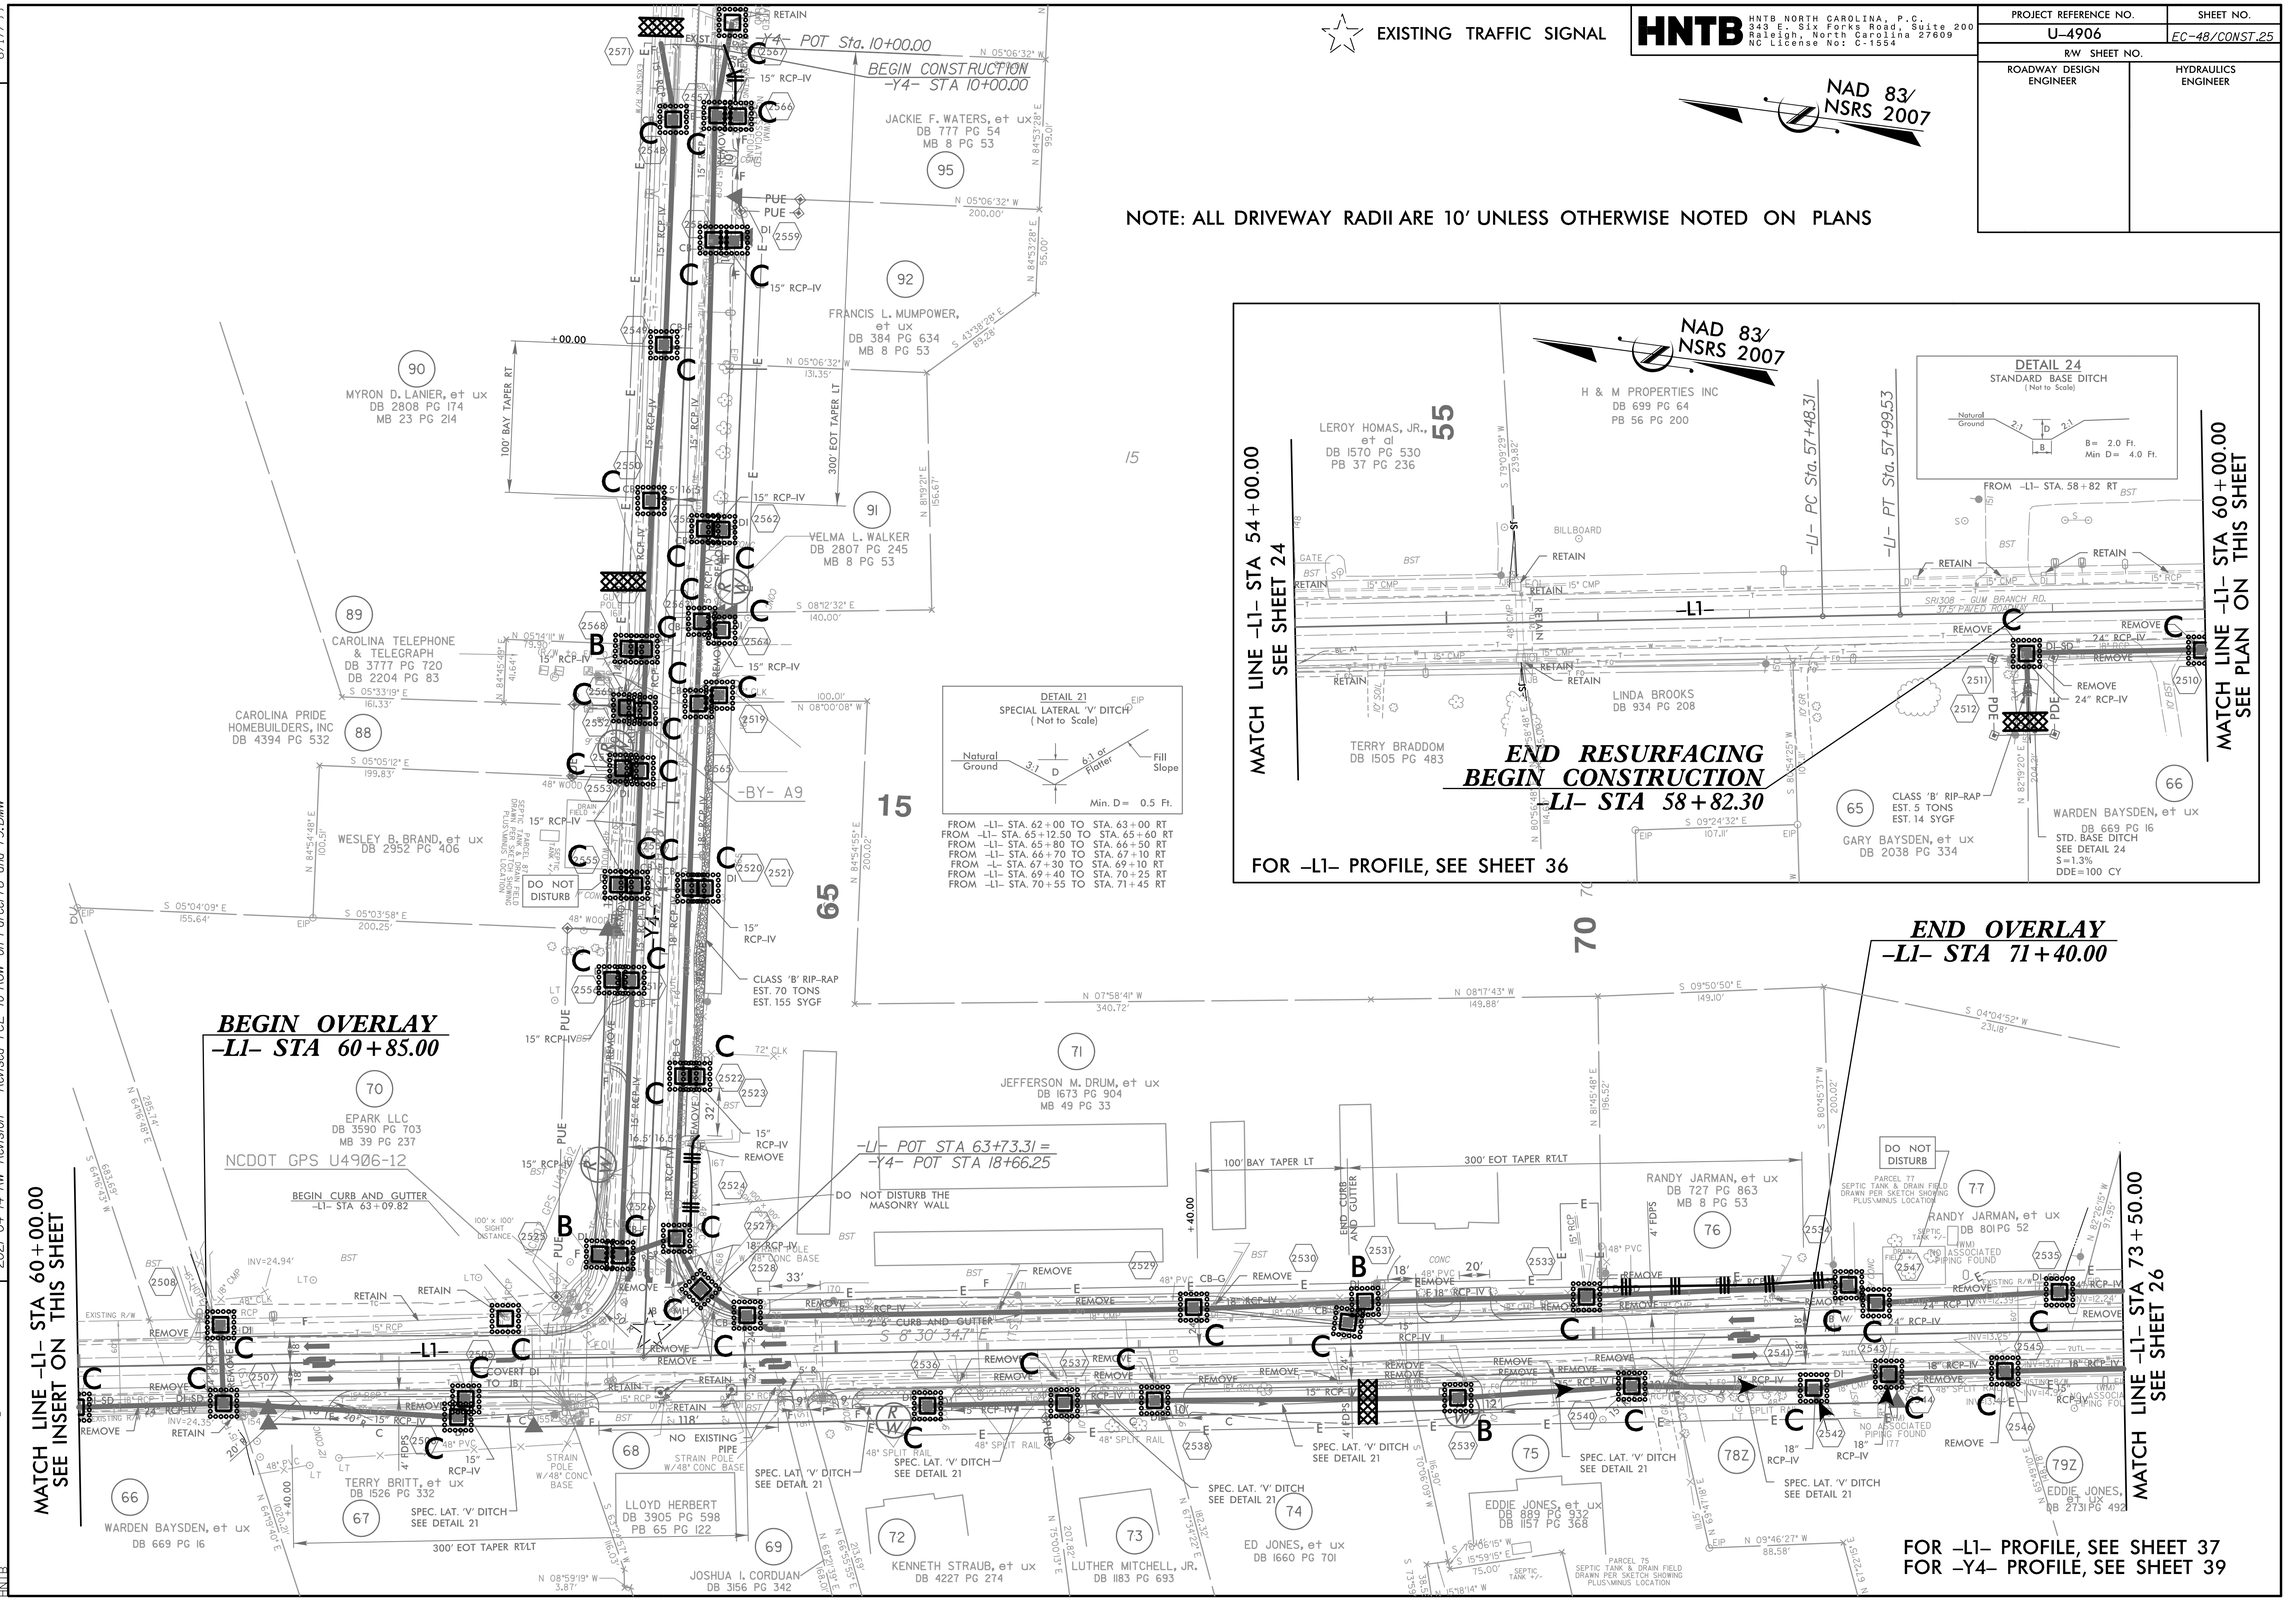
NOTE: ALL DRIVEWAY RADII ARE 10' UNLESS OTHERWISE NOTED ON PLANS