DocuSign Envelope ID: 86AC0722-E9A0-4114-B6B8-B969C0794813

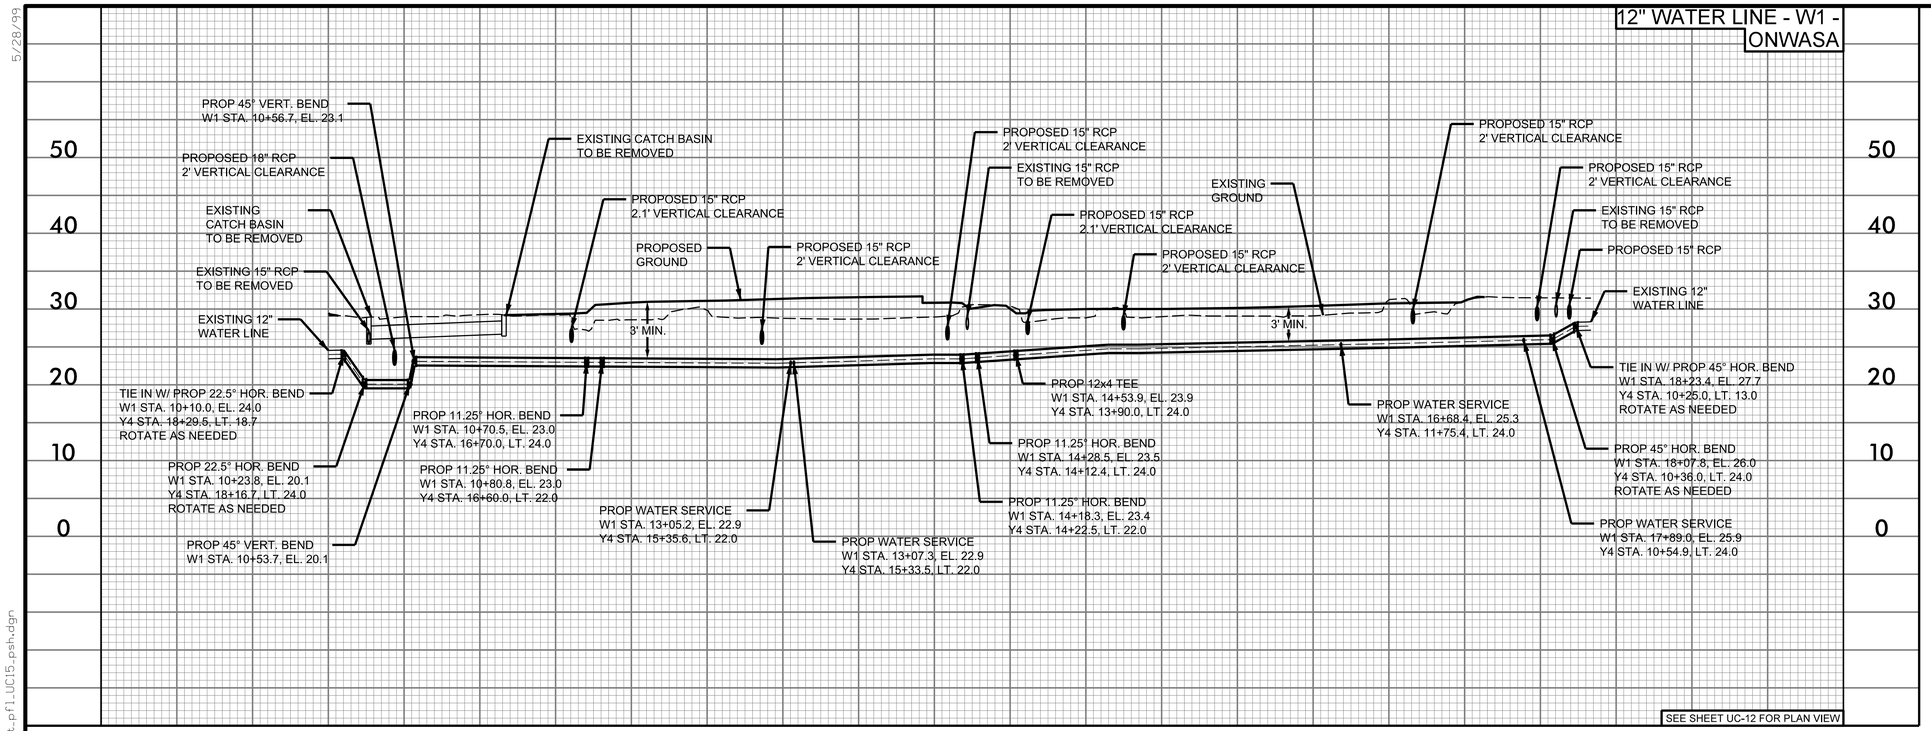

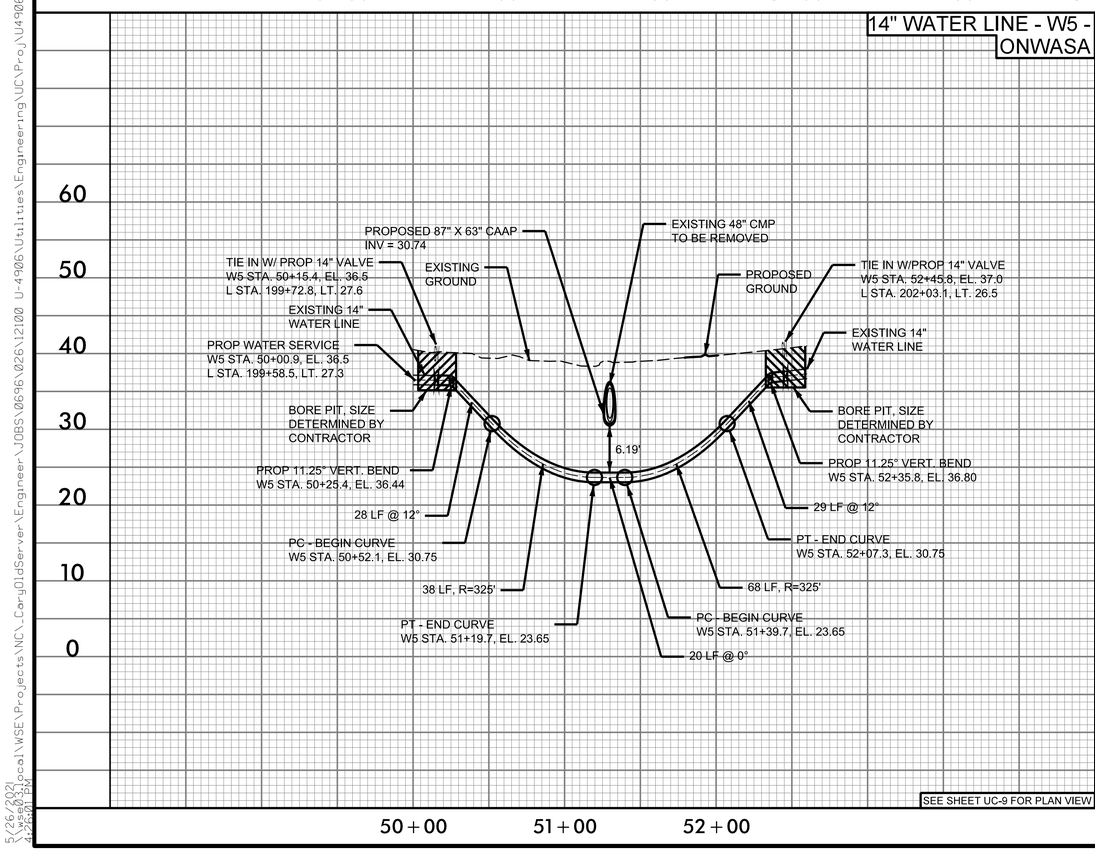

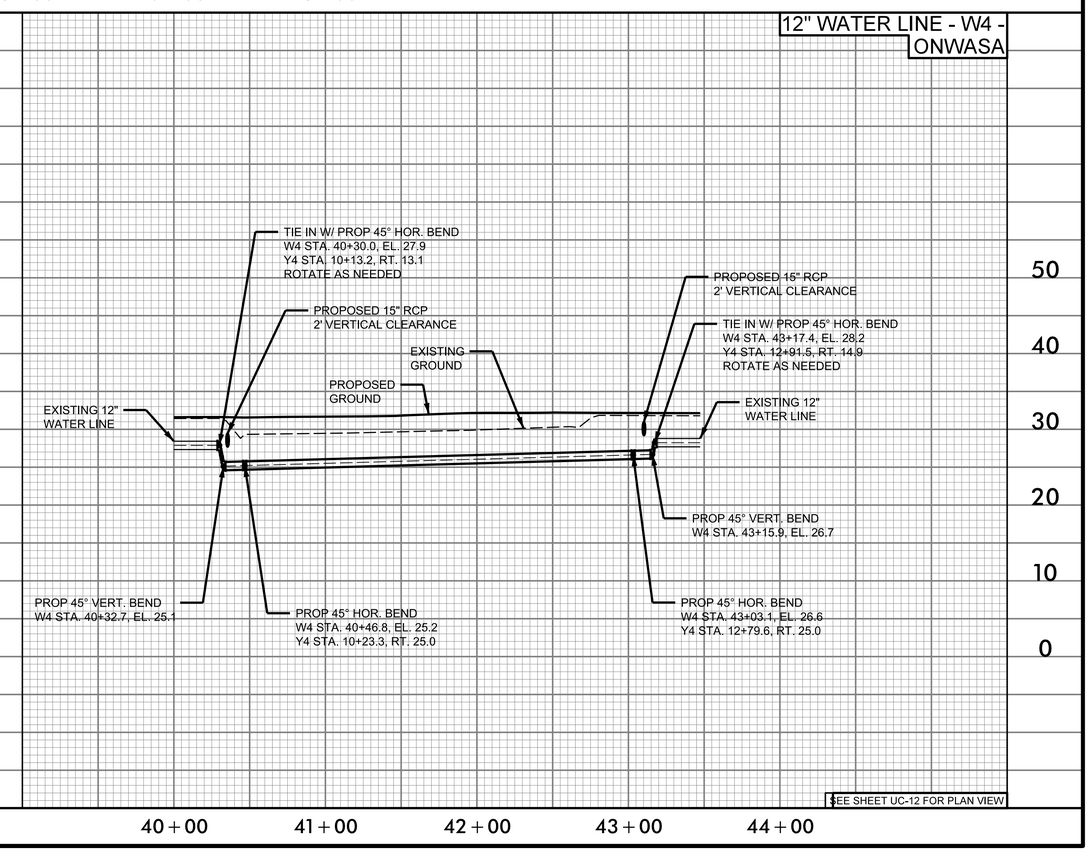

PROJECT REFERENCE NO.	SHEET NO.
U-4906	UC-15
DESIGNED BY: SHF	
DRAWN BY: SHF	
CHECKED BY: KCZ	
APPROVED BY: KCZ	
REVISED:	
NORTH CAROLINA DEPARTMENT OF TRANSPORTATION	
UTILITIES ENGINEERING SEC. PHONE:(919)707-6690 FAX:(919)250-4151	UTILITY CONSTRUCTION PLANS ONLY

NORTH CAROLINA PROFESSIONAL SEAL ENGINEER KEVIN C. ZIEGLER 22611 7/1/2021

Docu Sign Envelope ID: 86AC0722-E9A0-4114-B6B8-B969C0794813

DOCUMENT NOT CONSIDERED FINAL UNLESS ALL SIGNATURES COMPLETED

Weston & Sampson
NC License: C-4647
WSE of North Carolina, PC
588 East Chatham Street Suite 137 Cary, NC 27511
Phone: 919.297.0220 Fax: 919.297.0221

50 25 0 50 100
PROFILE (HORIZONTAL)
10 5 0 10 20
PROFILE (VERTICAL)

NOTES:

1. EXISTING PIPE AT TIE-IN LOCATIONS ARE ESTIMATED BASED ON TEST HOLE INFORMATION PROVIDED BY OTHERS OR ASSUMED TO HAVE 3 FEET OF COVER. CONTRACTOR SHALL FIELD VERIFY PIPE LOCATION BEFORE STARTING WORK.
2. ALL PROPOSED PIPE ELEVATIONS IN PROFILE REFER TO CENTER OF PIPE.
3. OPEN TRENCH CONSTRUCTION SHALL PROVIDE 3 FEET MINIMUM COVER FROM FINAL GRADE TO TOP OF PIPE.
4. BORE AND JACK INSTALLATIONS SHALL BE IN ACCORDANCE WITH DETAILS.

5/28/99

5/26/2021
4:26:01 PM
U4906_ut_pfl_UC15_psh.dgn