Weston & Sampson
WSE of North Carolina, PC
598 East Chatham Street Suite 137 Cary, NC 27511
Phone: 919.297.0220 Fax: 919.297.0221
NC License: C-4647

PROJECT REFERENCE NO.	SHEET NO.
U-4906	U0-12
THIS SHEET CORRESPONDS TO RDY-16	

UTILITIES BY OTHERS

NOTE:
ALL UTILITY WORK SHOWN ON THIS SHEET WILL BE DONE BY OTHERS. NO PAYMENT WILL BE MADE TO THE CONTRACTOR FOR UTILITY WORK SHOWN ON THIS SHEET.

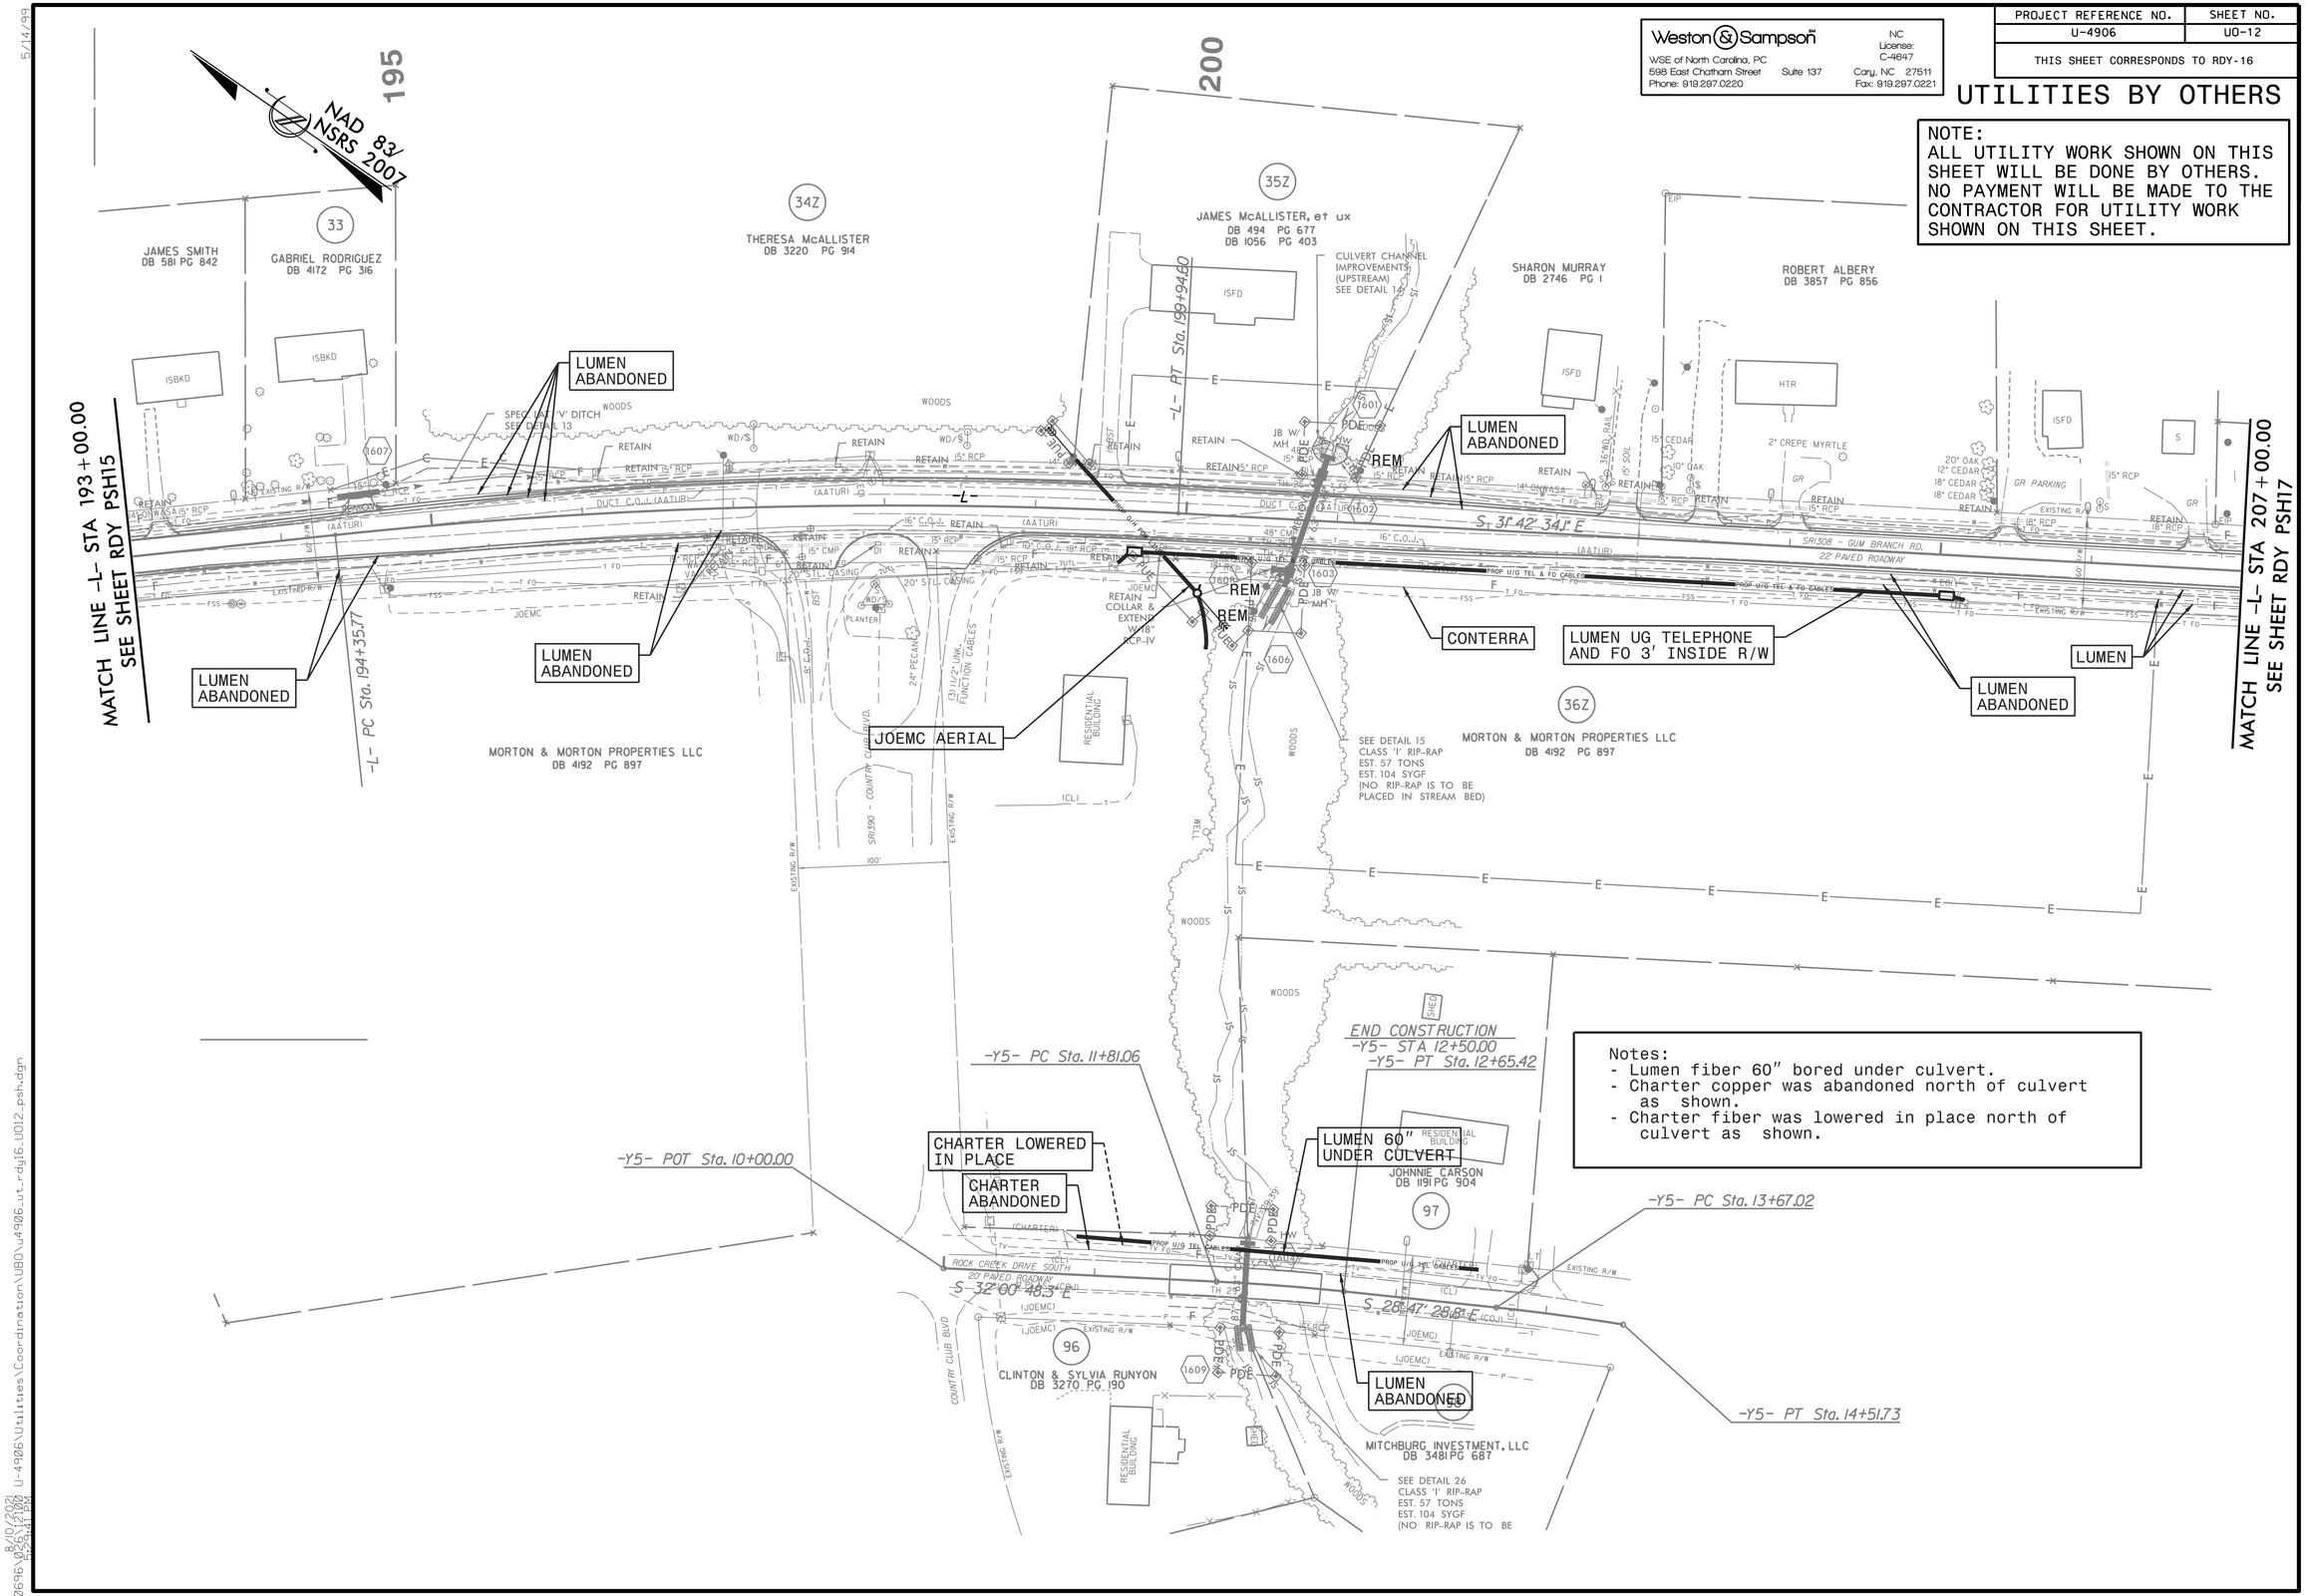

Notes:
- Lumen fiber 60" bored under culvert.
- Charter copper was abandoned north of culvert as shown.
- Charter fiber was lowered in place north of culvert as shown.

5/14/99

U-4906\Utilities\Coordination\UBO\u4906_ut_rdy16_U012_psh.dgn
8/01/2022 12:54:41 PM