Weston & Sampson
WSE of North Carolina, PC
598 East Chatham Street Suite 137 Cary, NC 27511
Phone: 919.297.0220 Fax: 919.297.0221
NC License: C-4647

PROJECT REFERENCE NO.	SHEET NO.
U-4906	UO-14
THIS SHEET CORRESPONDS TO RDY-22	

UTILITIES BY OTHERS

NOTE:
ALL UTILITY WORK SHOWN ON THIS SHEET WILL BE DONE BY OTHERS. NO PAYMENT WILL BE MADE TO THE CONTRACTOR FOR UTILITY WORK SHOWN ON THIS SHEET.

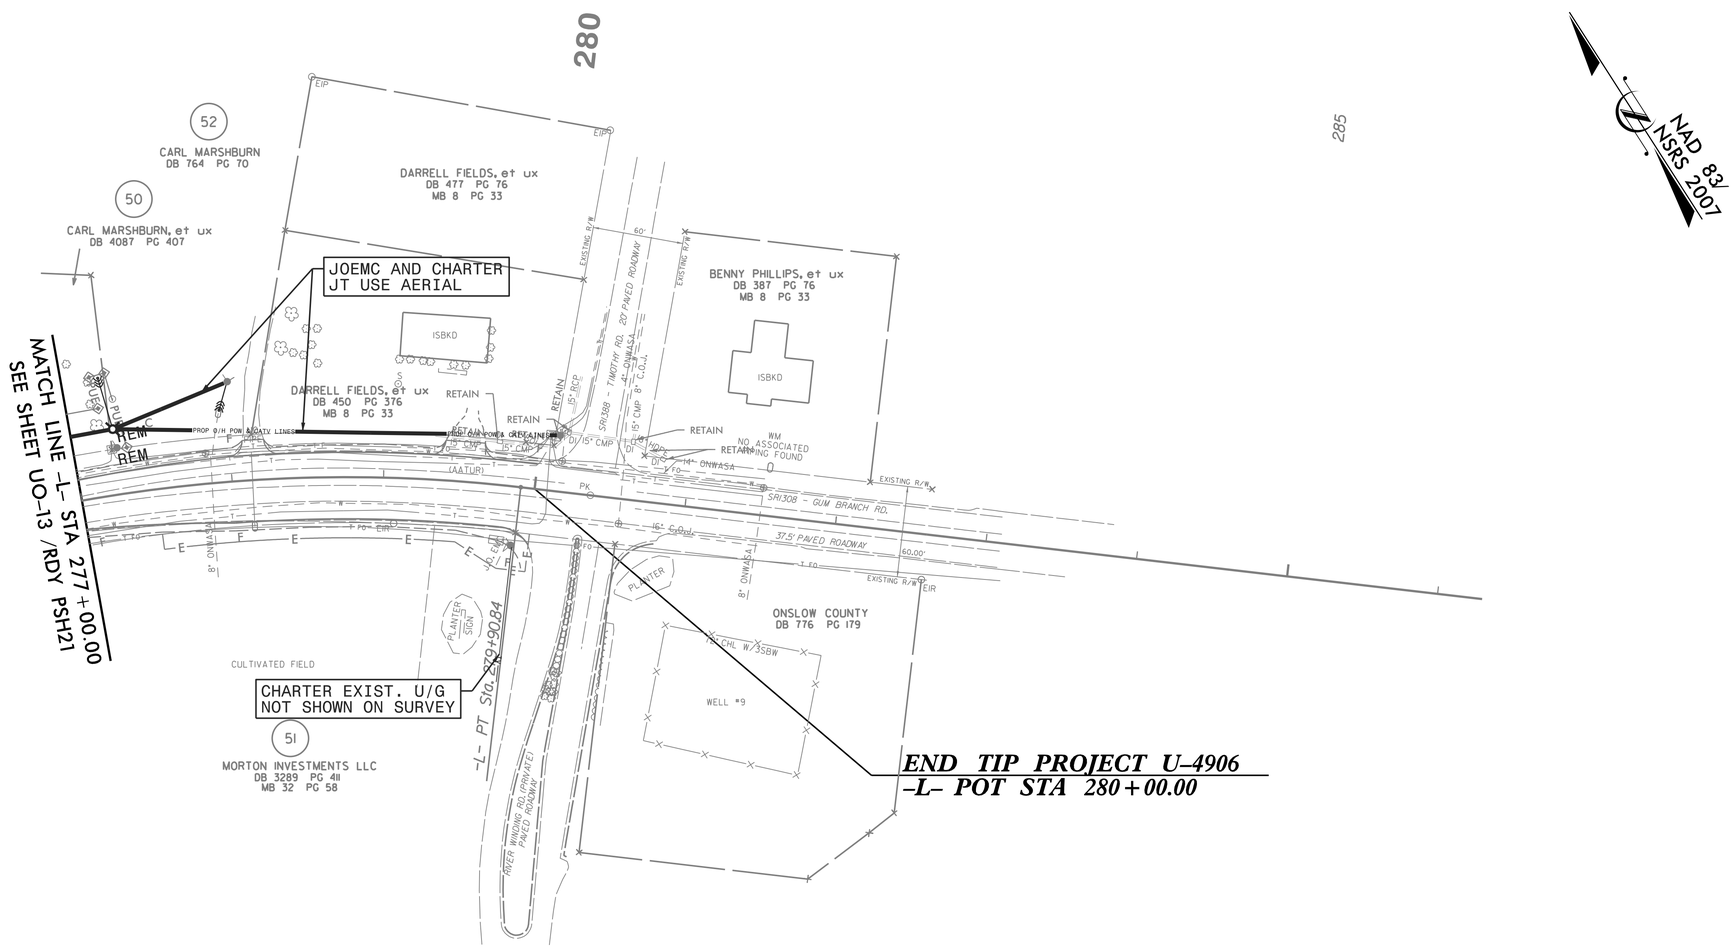

5/14/99

DBS\0696\8/10/202 8:29:42 PM U-4906\Utilities\Coordination\UBO\u4906_ut_rdy22_U014_psh.dgn