DocuSign Envelope ID: EF7DE841-C9A9-4486-B179-D5618F8D31E7

Dewberry
2610 WYCLIFF ROAD
SUITE 410
RALEIGH, NC 27607
PHONE: 919.881.9939
NC COA No. F-0929

PROJECT REFERENCE NO.	SHEET NO.
R-5737	2B-3
R/W SHEET NO.	
ROADWAY DESIGN ENGINEER	HYDRAULICS ENGINEER

NORTH CAROLINA PROFESSIONAL SEAL 020031 ENGINEER DENNIS J. NORK
DocuSigned by: Dennis Nork
8/26/2021

DOCUMENT NOT CONSIDERED FINAL UNLESS ALL SIGNATURES COMPLETED

ROUNDABOUT –C3– DETAIL

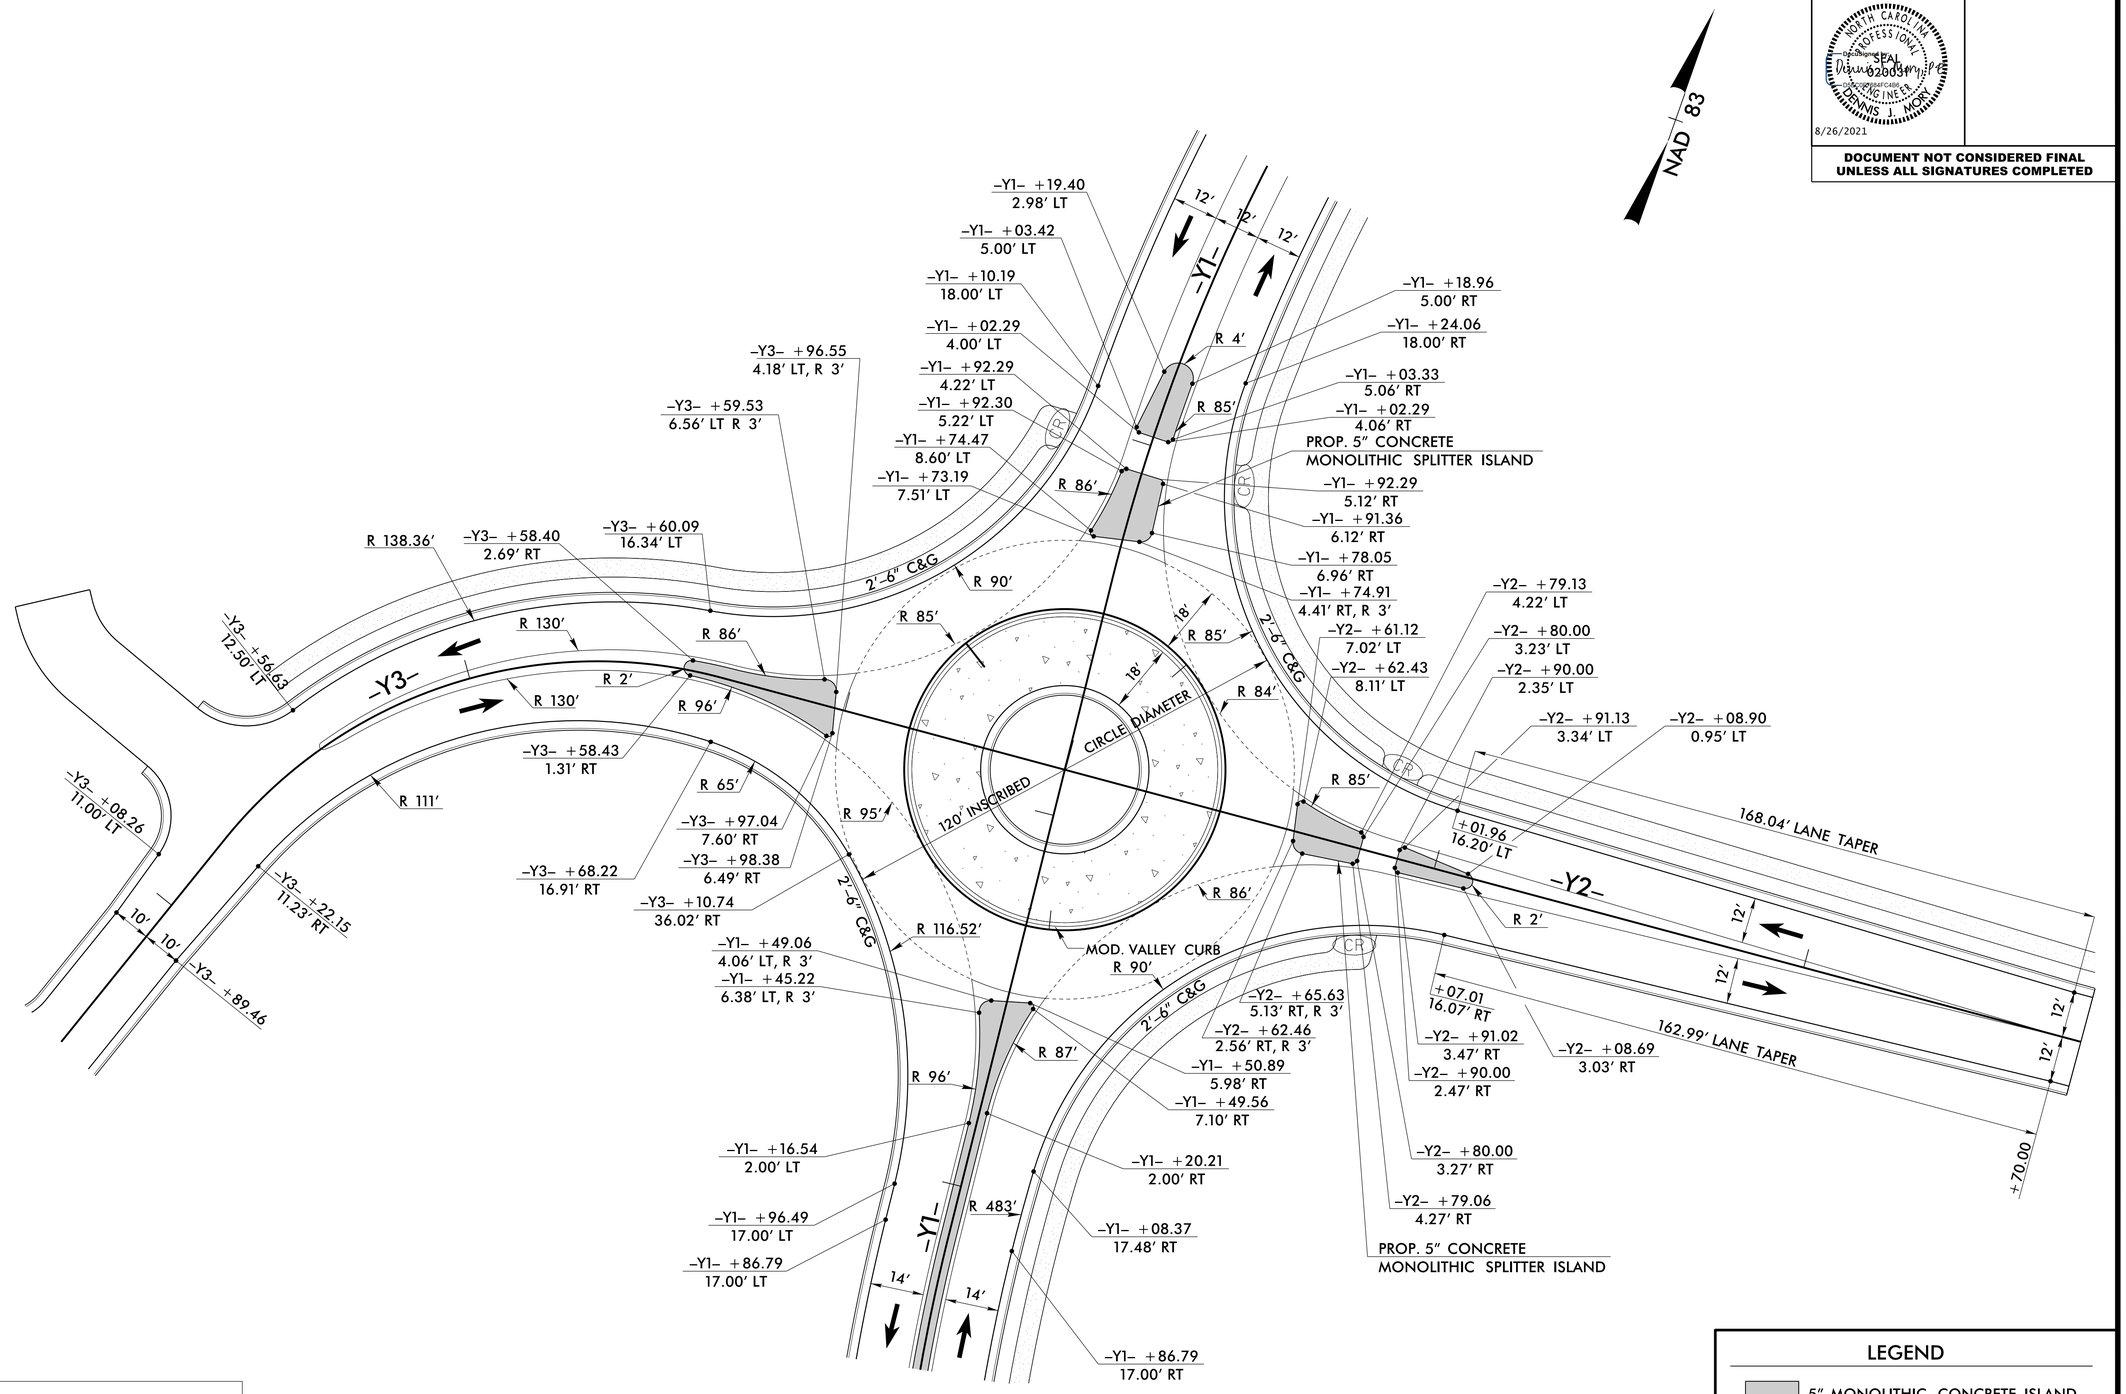

INSCRIBED CIRCLE DIAMETER = 120′
TRAVERSABLE APRON WIDTH = 18′
CENTRAL ISLAND DIAMETER = 84′
CIRCULAR ROADWAY WIDTH = 18′

NOTES:
ALL PROPOSED CONCRETE ISLANDS SHALL BE KEYED–IN AND HAVE 1′ RADIUS CORNERS UNLESS OTHERWISE NOTED.

GRAPHIC SCALE
20 10 0 20 40
PLANS

LEGEND
- 5″ MONOLITHIC CONCRETE ISLAND
- 7″ CONCRETE TRUCK APRON
- 4″ CONCRETE SIDEWALK

8/17/99
8/26/2021 10:21:57 AM
jlsfrazier
U:\R-5737_RDY_PSH_2B-03.dgn