DocuSign Envelope ID: 58EAFC61-0B04-4CD8-8E2D-A4D56680C617

Dewberry
2610 WYCLIFF ROAD
SUITE 410
RALEIGH, NC 27607
PHONE: 919.881.9939
NC COA No. F-0929

PROJECT REFERENCE NO.	SHEET NO.
R-5737	2B-9
R/W SHEET NO.	

ROADWAY DESIGN ENGINEER
NORTH CAROLINA PROFESSIONAL SEAL 020031 ENGINEER DENNIS J. MORY
8/28/2021

HYDRAULICS ENGINEER
NORTH CAROLINA PROFESSIONAL SEAL 12784 ENGINEER EVEN M. BONDORF
8/27/2021

DOCUMENT NOT CONSIDERED FINAL UNLESS ALL SIGNATURES COMPLETED

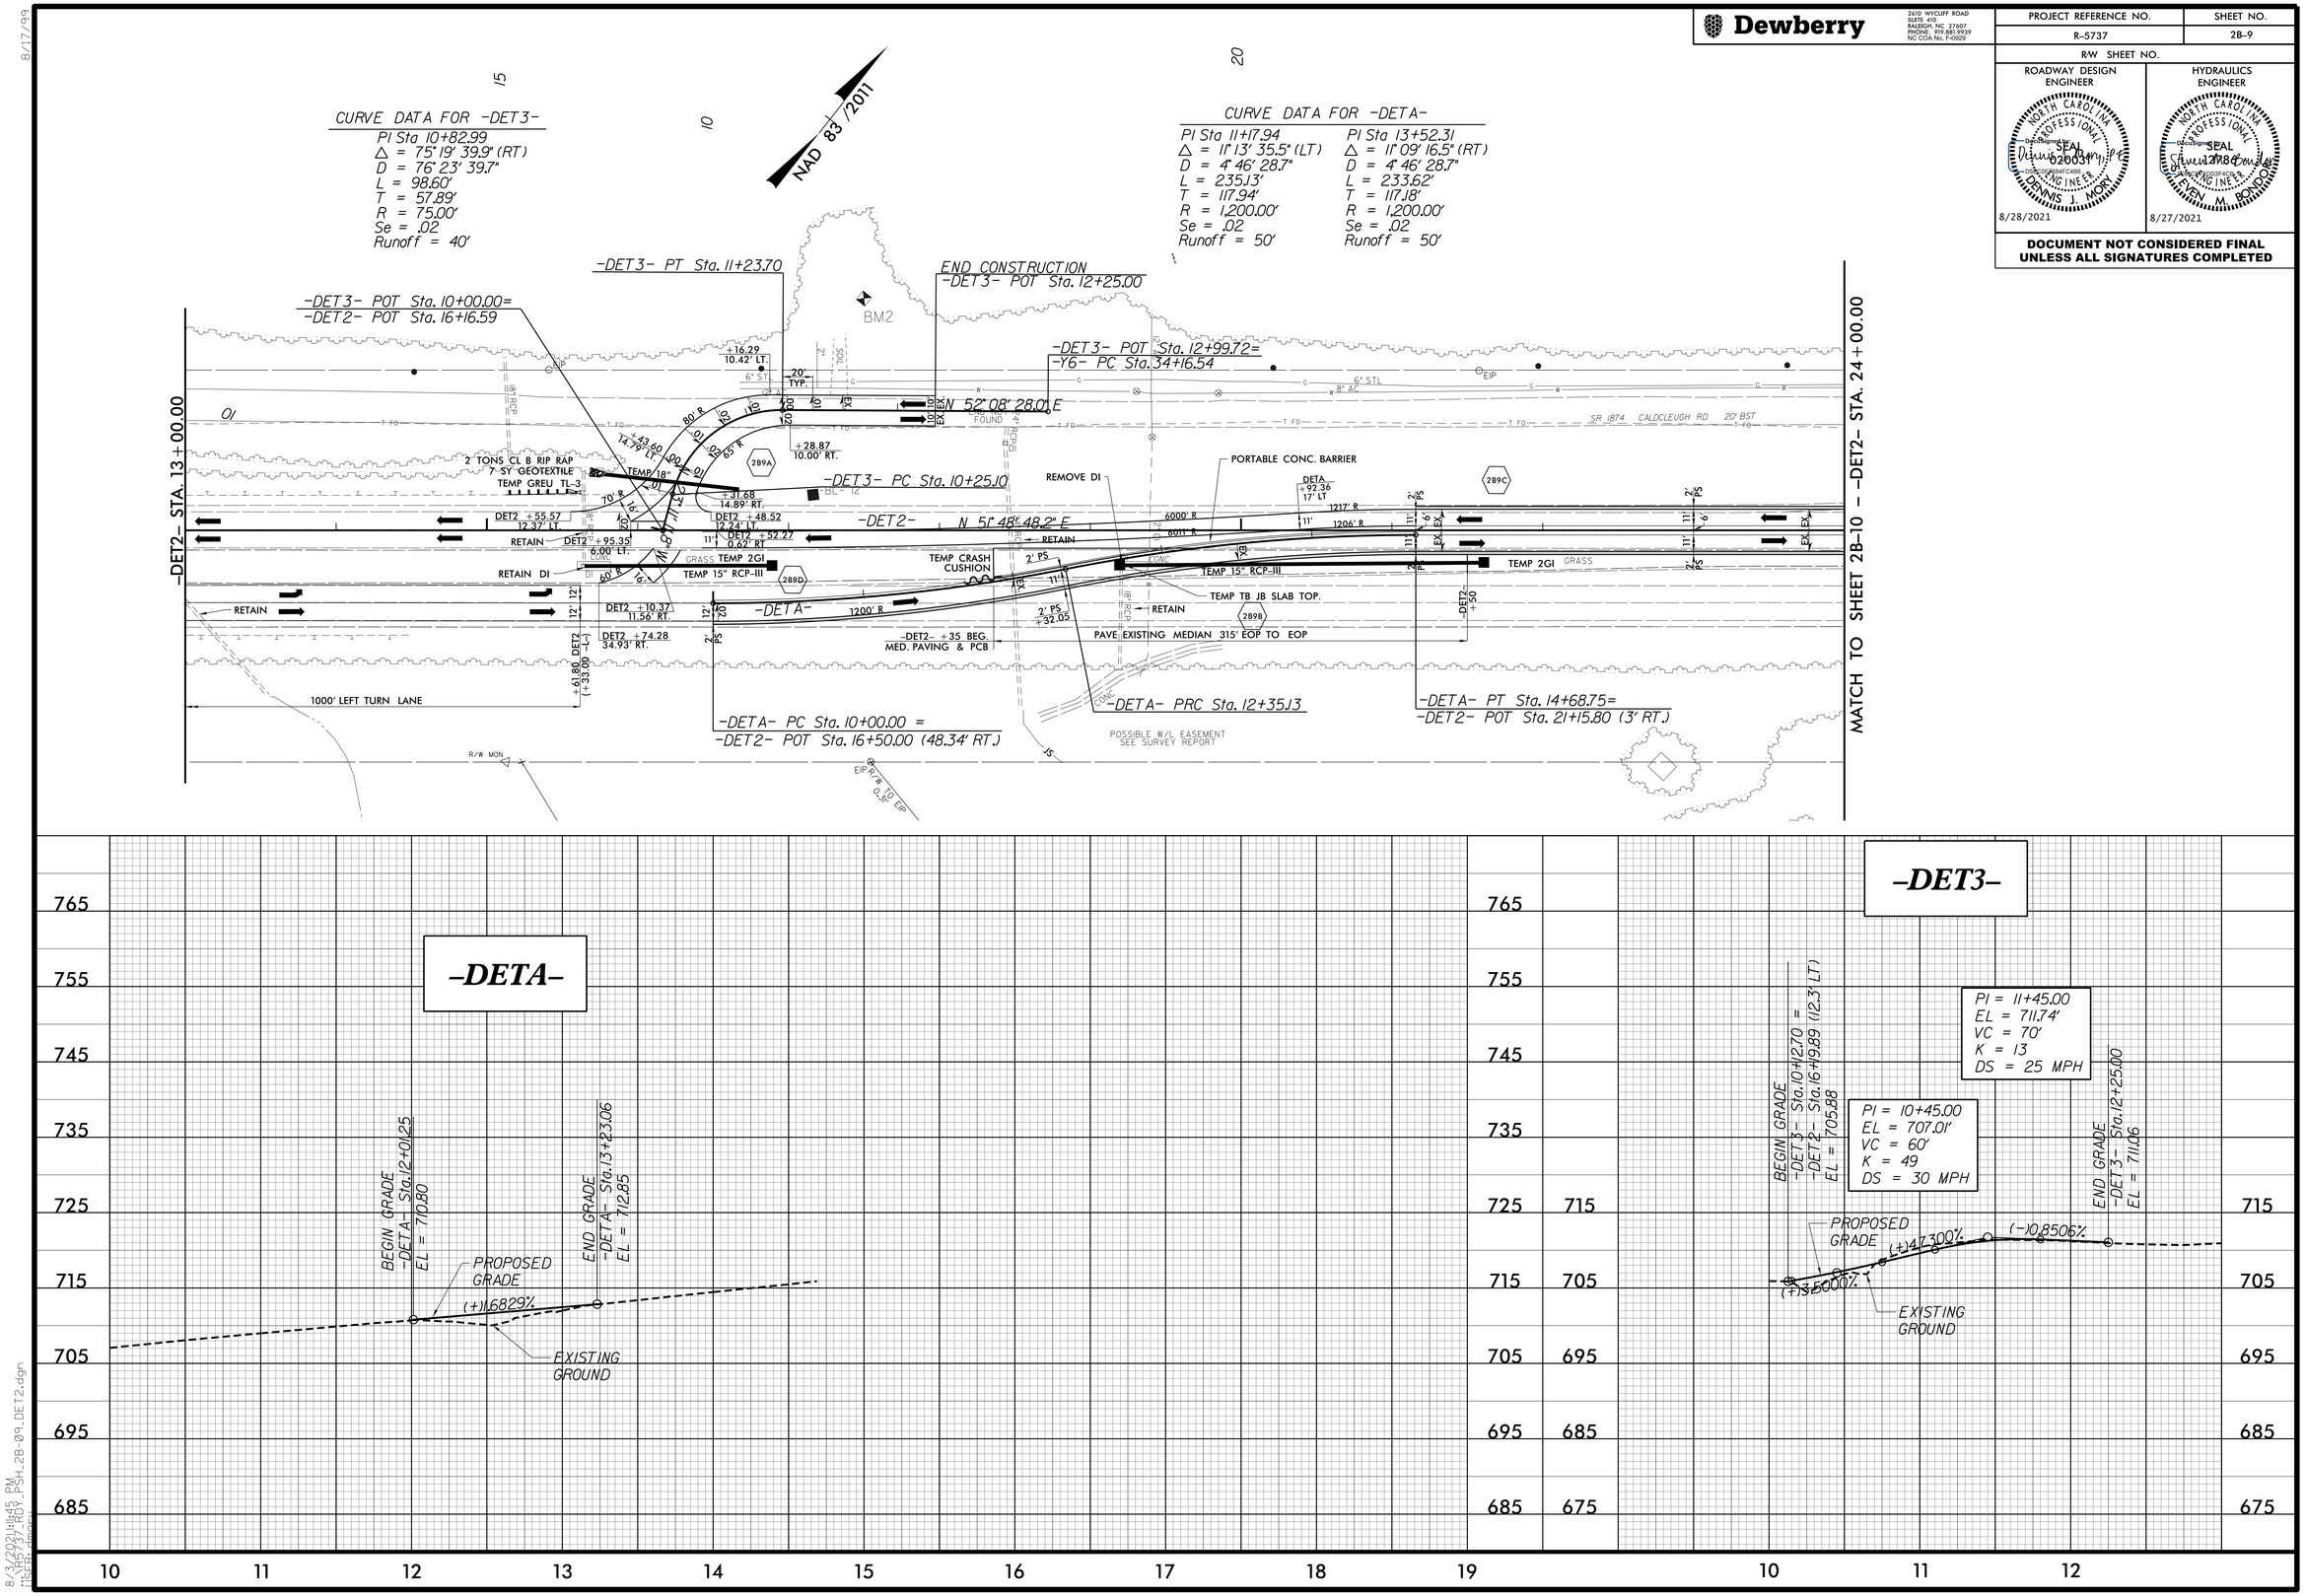

8/17/99

8/3/2021 11:45 PM
R5737_RDY_PSH_2B-09_DET2.dgn