PROJ. REFERENCE NO.	SHEET NO.
R-5737	TMP-6

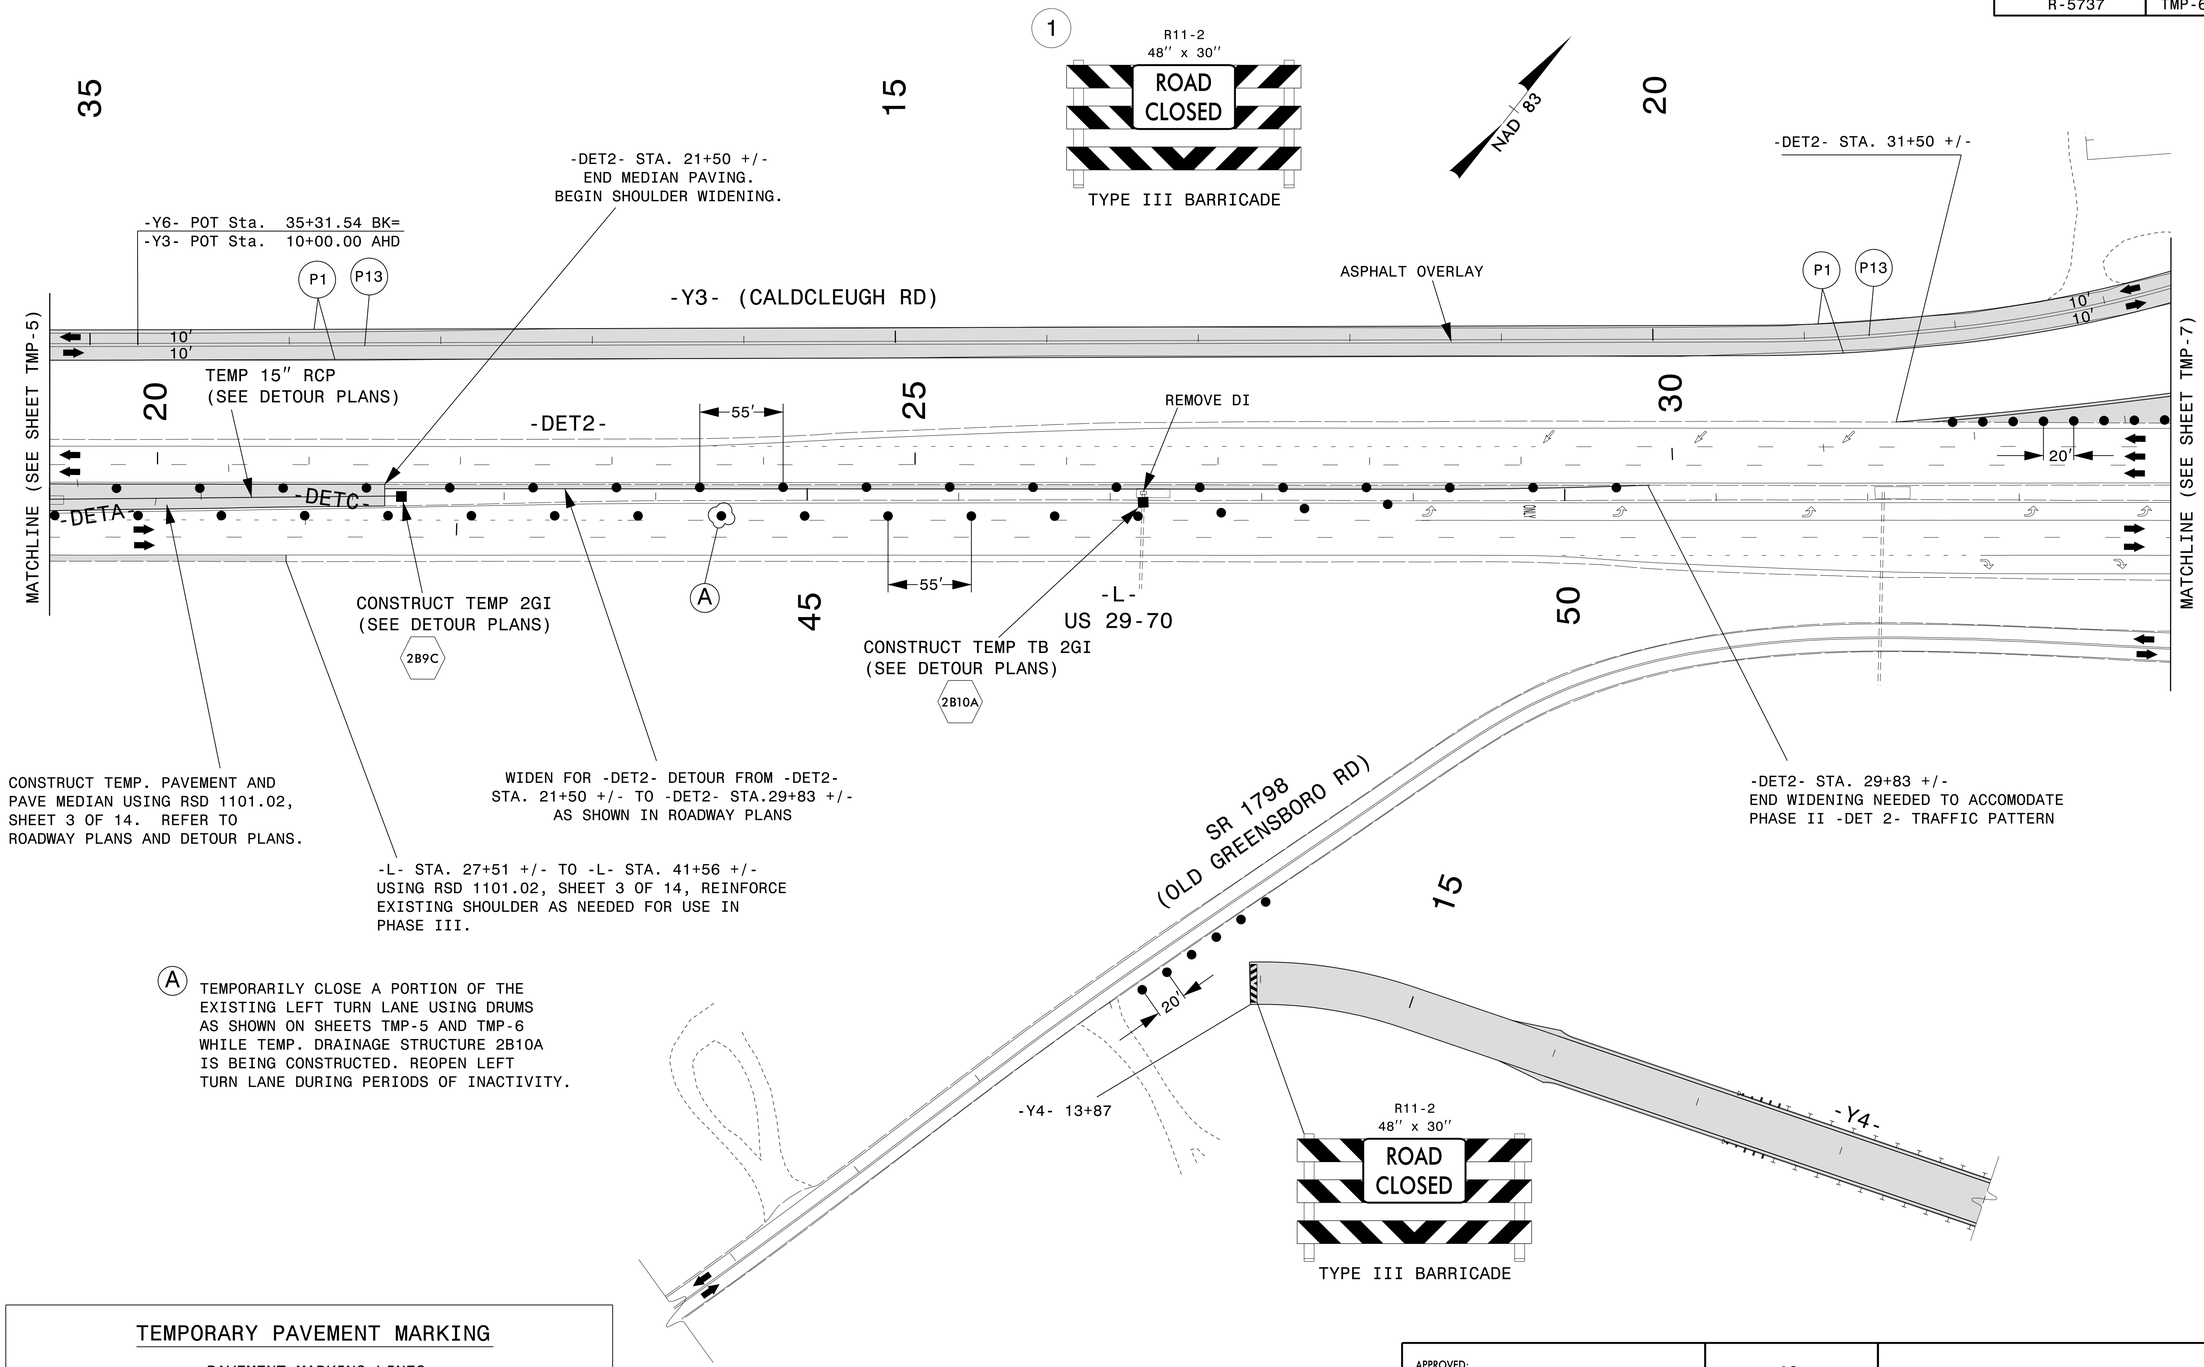

(A) TEMPORARILY CLOSE A PORTION OF THE EXISTING LEFT TURN LANE USING DRUMS AS SHOWN ON SHEETS TMP-5 AND TMP-6 WHILE TEMP. DRAINAGE STRUCTURE 2B10A IS BEING CONSTRUCTED. REOPEN LEFT TURN LANE DURING PERIODS OF INACTIVITY.

TEMPORARY PAVEMENT MARKING

PAVEMENT MARKING LINES:

P1	WHITE EDGELINE	PAINT (4")
P13	YELLOW DOUBLE CENTER	PAINT (4")

Dewberry
2610 WYCLIFF ROAD
SUITE 410
RALEIGH, NC 27607
PHONE: 919.881.9939
NC COA No. F-0929

APPROVED: _____

DATE: _____

SEAL

NORTH CAROLINA PROFESSIONAL SEAL 17586 ENGINEER J. TODD BROOKS

DOCUMENT NOT CONSIDERED FINAL UNLESS ALL SIGNATURES COMPLETED

DIVISION OF HIGHWAYS · STATE OF NORTH CAROLINA · DEPARTMENT OF TRANSPORTATION · WORK ZONE TRAFFIC CONTROL

PHASE I DETAIL

13-JUL-2021 0:37
P:\5008407\CAD\Civil\R5737\Traffic\TrafficControl\TCP\Plans\Alternative\R5737_TCP_TCP 06.dgn
abeshears AT PCOUAT3U