PROJ. REFERENCE NO.	SHEET NO.
R-5737	TMP-14

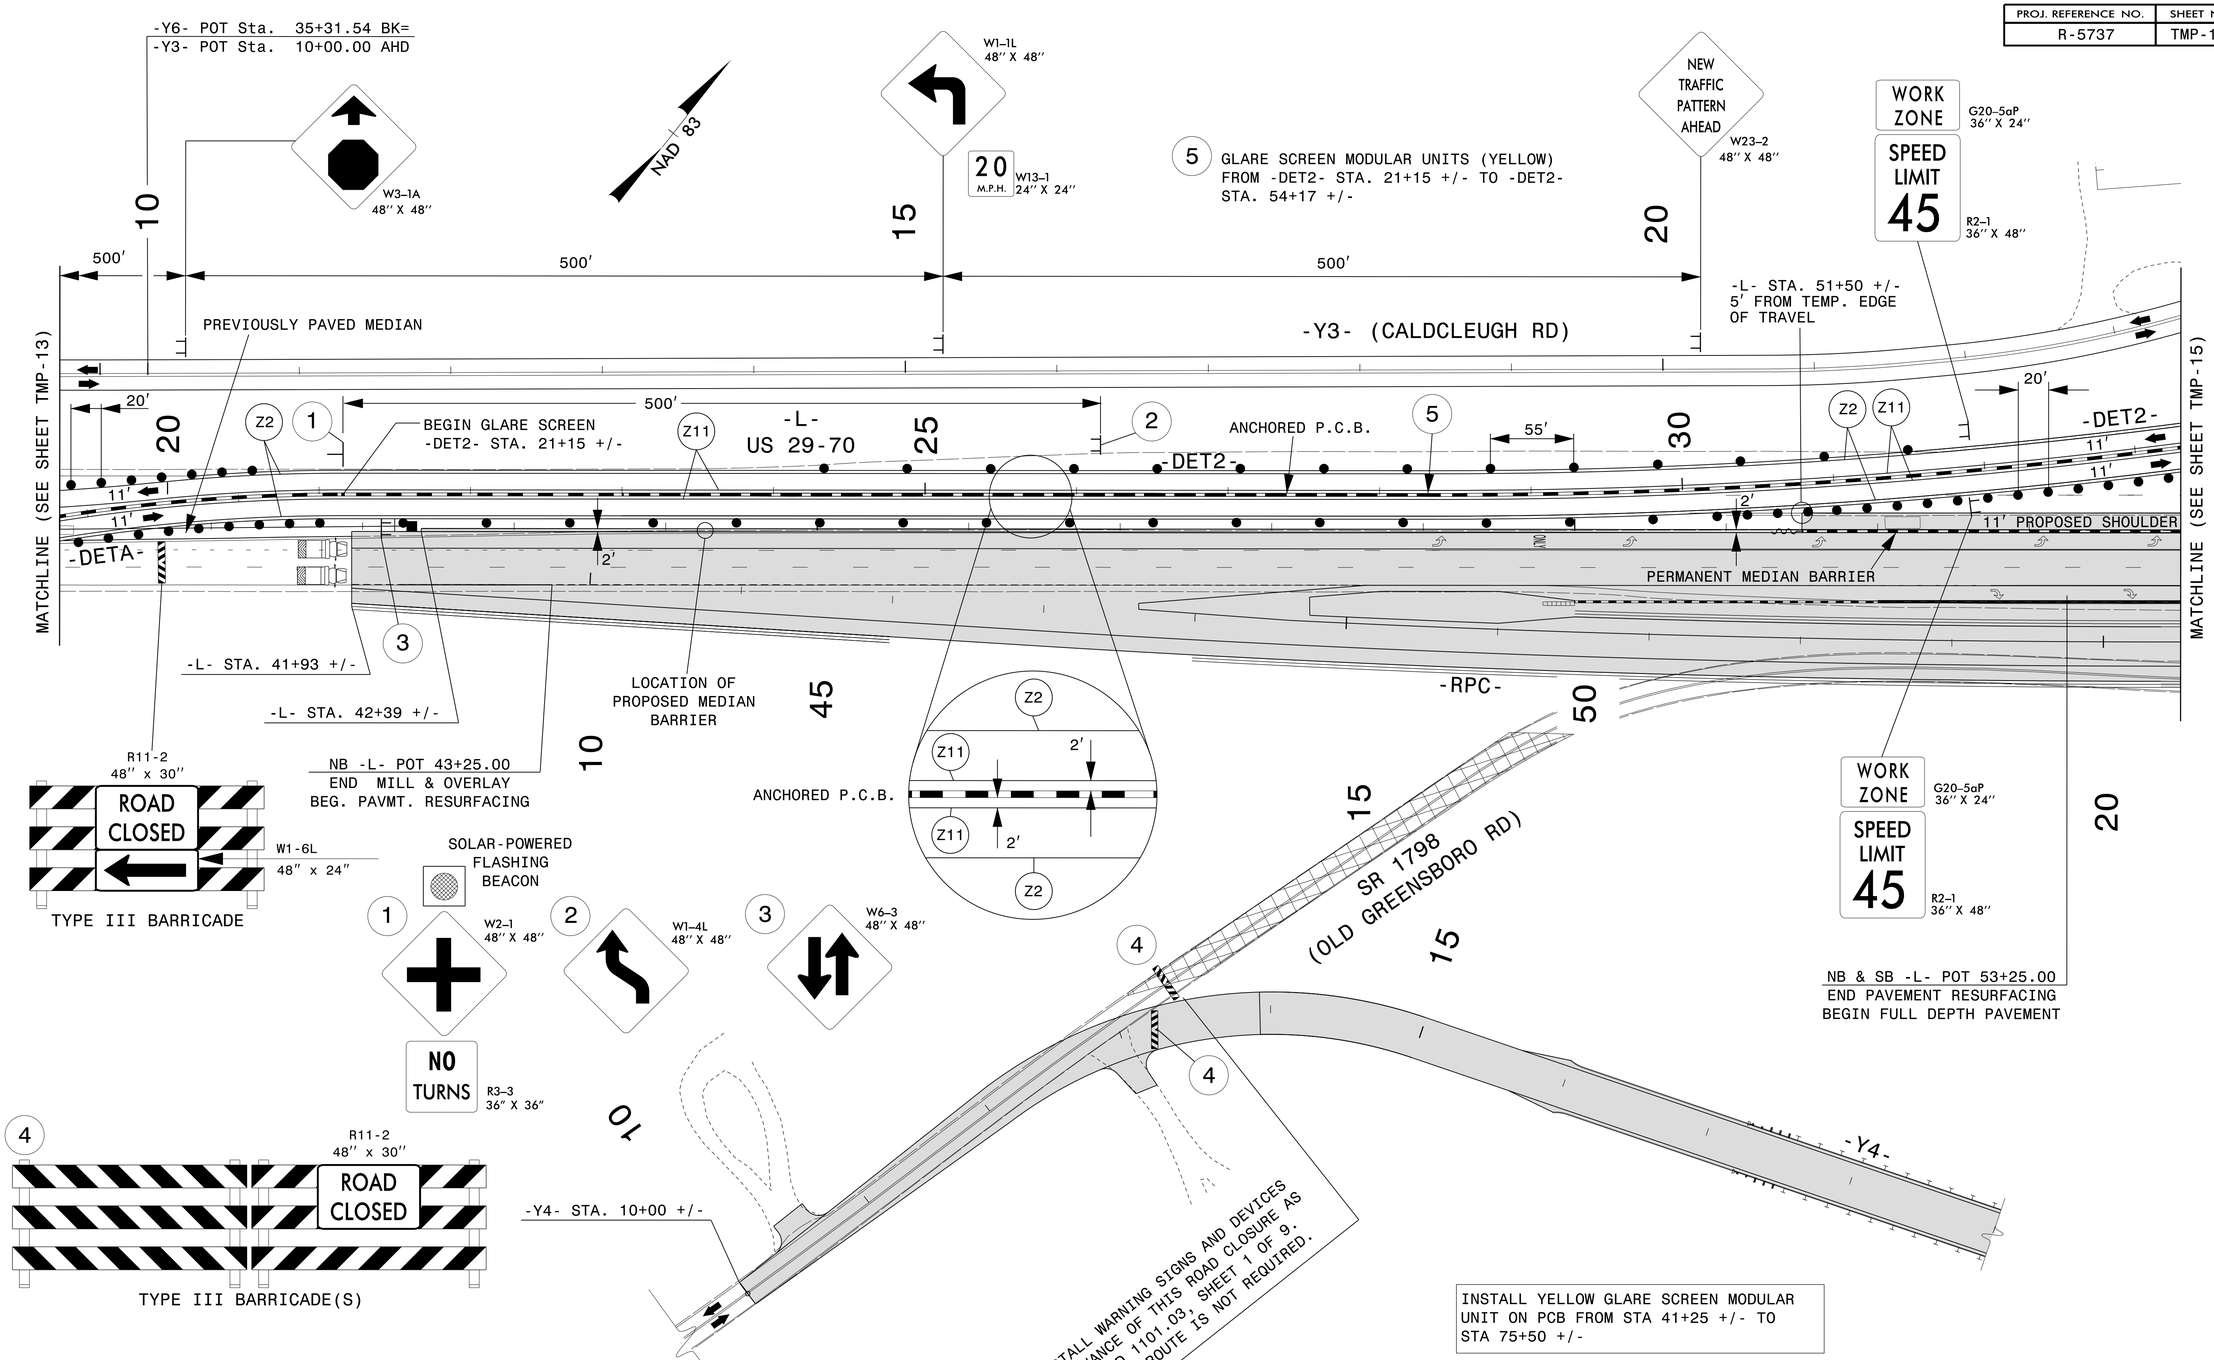

INSTALL YELLOW GLARE SCREEN MODULAR UNIT ON PCB FROM STA 41+25 +/- TO STA 75+50 +/-

TEMPORARY PAVEMENT MARKING

PAVEMENT MARKING LINES:

Z2	WZ PERFORMANCE PM WHITE SOLID LINE	(4")
Z11	WZ PERFORMANCE PM YELLOW SOLID LINE	(4")

Dewberry
2610 WYCLIFF ROAD
SUITE 410
RALEIGH, NC 27607
PHONE: 919.881.9939
NC COA No. F-0929

APPROVED: _____

DATE: _____

SEAL

NORTH CAROLINA PROFESSIONAL SEAL 17586 ENGINEER J. TODD BROOKS

DOCUMENT NOT CONSIDERED FINAL UNLESS ALL SIGNATURES COMPLETED

DIVISION OF HIGHWAYS STATE OF NORTH CAROLINA DEPARTMENT OF TRANSPORTATION WORK ZONE TRAFFIC CONTROL

PHASE II DETAIL

03-AUG-2021 16:08
P:\50084077\CAD\Civil\R5737\Traffic\TrafficControl\TCP\Plans\Alternative\R5737_TCP_TCP 14.dgn
mishak AT PF2JAC4N