PROJ. REFERENCE NO.	SHEET NO.
R-5737	TMP-15

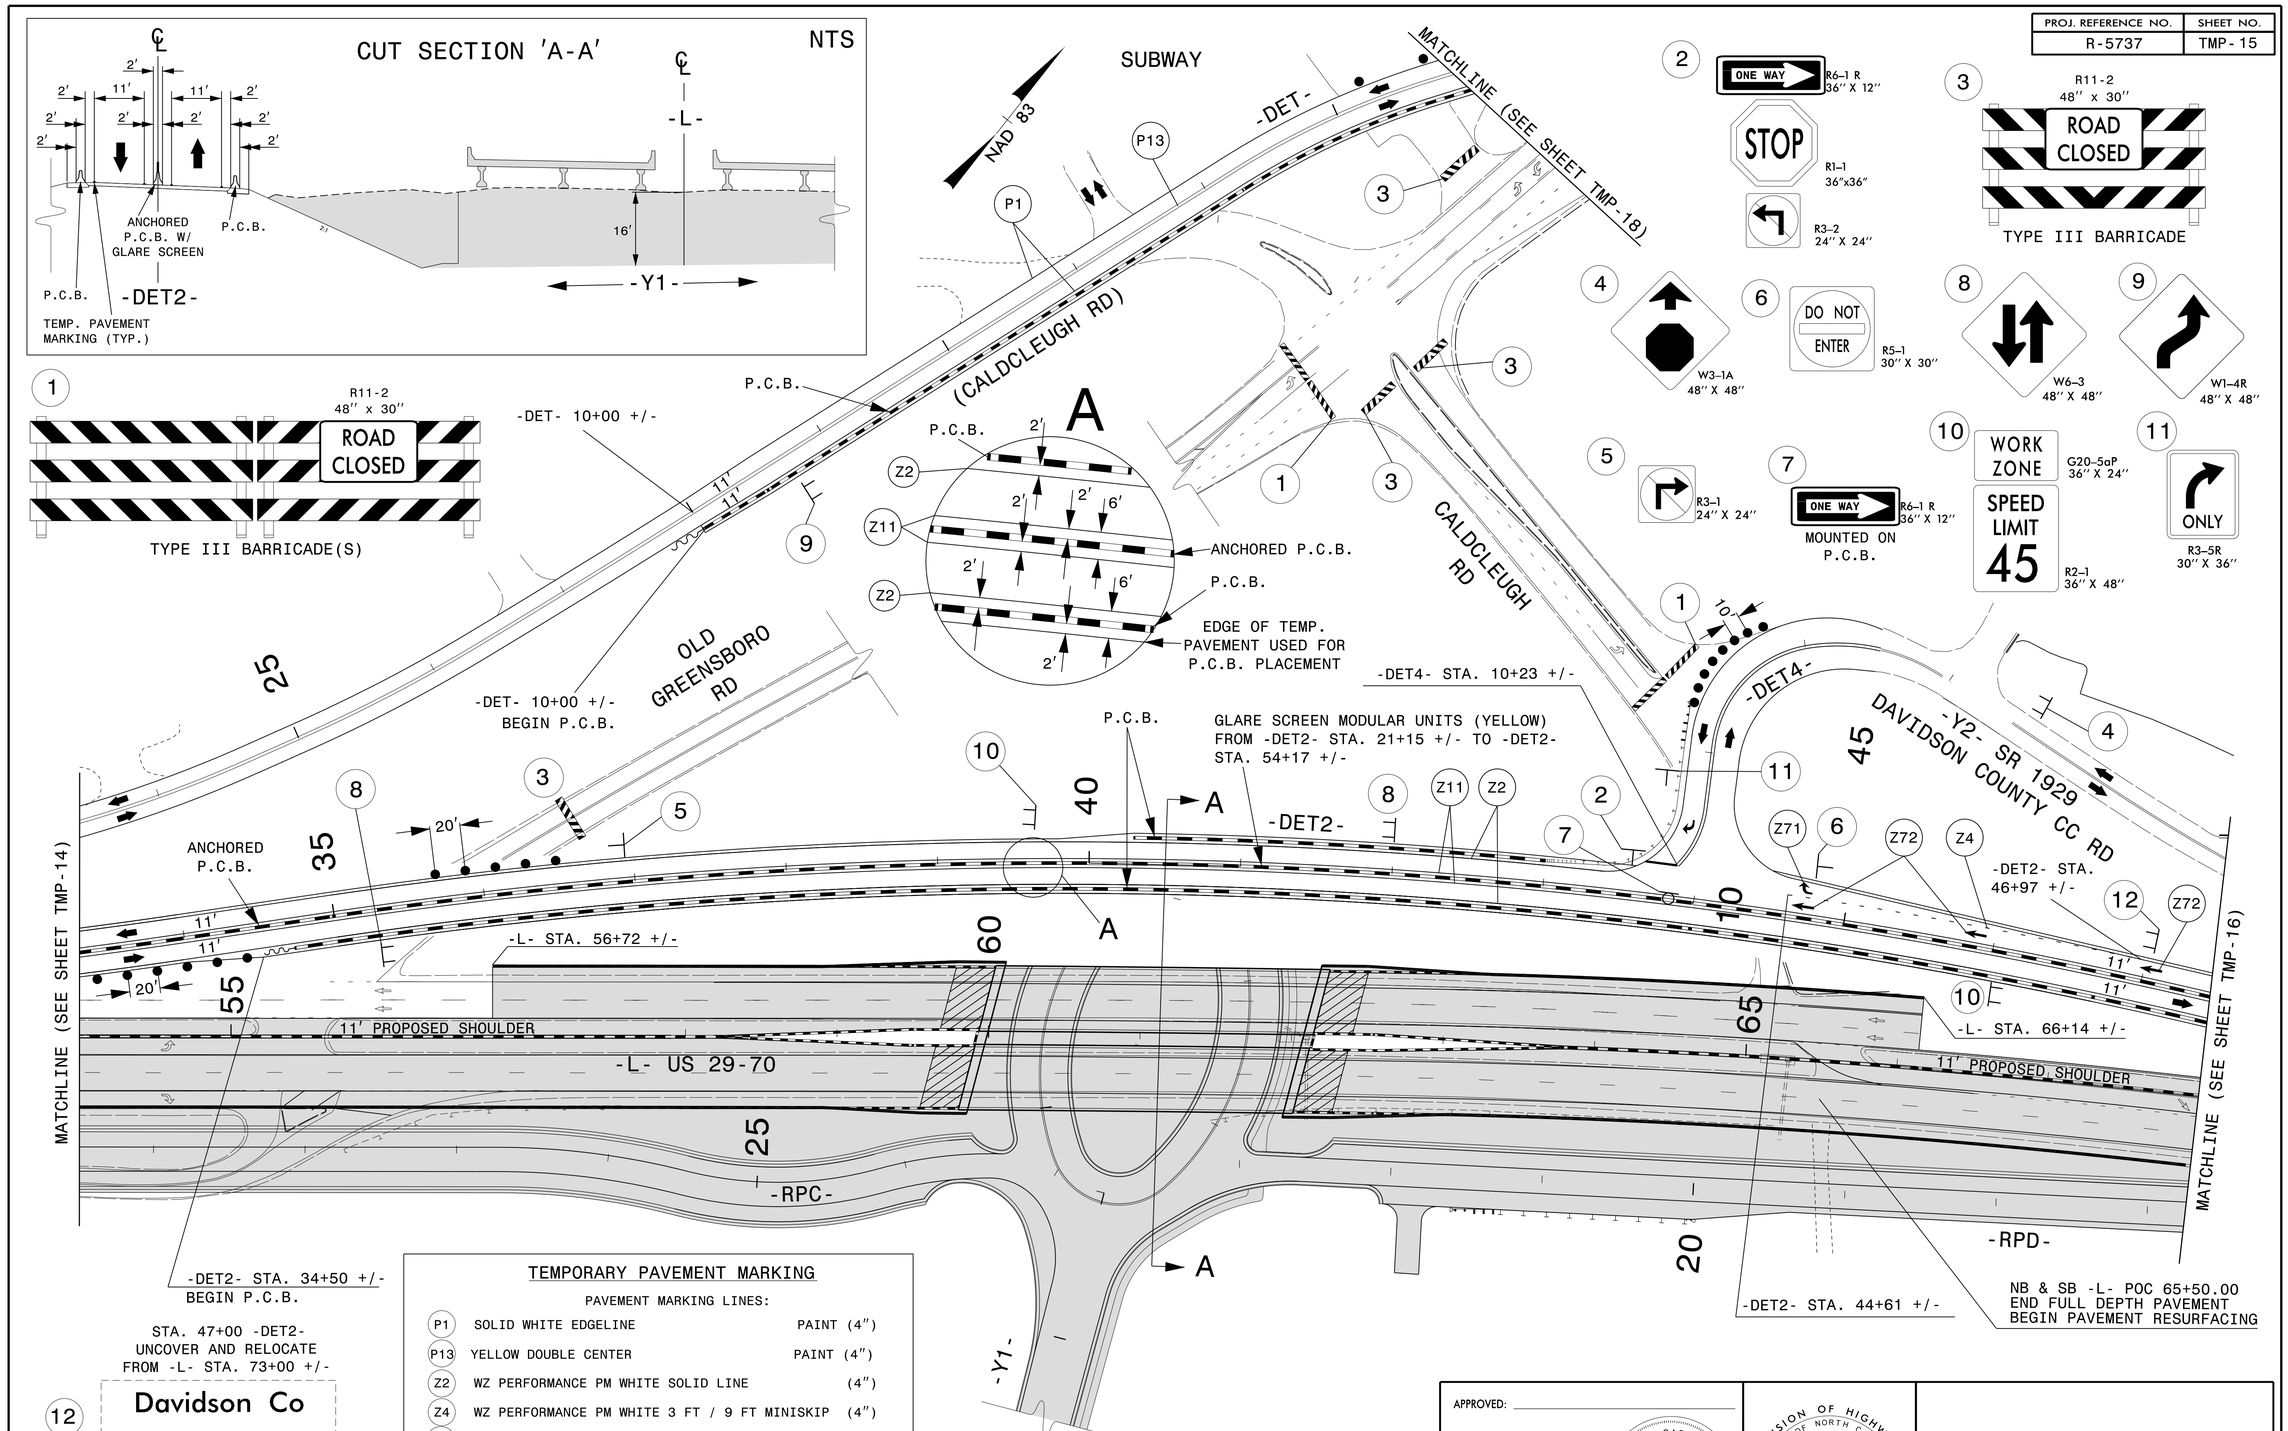

TEMPORARY PAVEMENT MARKING

PAVEMENT MARKING LINES:

P1	SOLID WHITE EDGELINE	PAINT (4")
P13	YELLOW DOUBLE CENTER	PAINT (4")
Z2	WZ PERFORMANCE PM WHITE SOLID LINE	(4")
Z4	WZ PERFORMANCE PM WHITE 3 FT / 9 FT MINISKIP	(4")
Z11	WZ PERFORMANCE PM YELLOW SOLID LINE	(4")

PAVEMENT MARKING SYMBOLS AND CHARACTERS:

Z71	WZ PERFORMANCE RIGHT TURN ARROW
Z72	WZ PERFORMANCE PM STRAIGHT ARROW

UNLESS OTHERWISE NOTED, -DET4- MARKINGS WERE PLACED IN PHASE I

Dewberry
2610 WYCLIFF ROAD
SUITE 410
RALEIGH, NC 27607
PHONE: 919.881.9939
NC COA No. F-0929

APPROVED: _____

DATE: _____

SEAL

NORTH CAROLINA PROFESSIONAL SEAL 17586 ENGINEER J. TODD BROOKS

DOCUMENT NOT CONSIDERED FINAL UNLESS ALL SIGNATURES COMPLETED

DIVISION OF HIGHWAYS STATE OF NORTH CAROLINA DEPARTMENT OF TRANSPORTATION WORK ZONE TRAFFIC CONTROL

PHASE II DETAIL

03-AUG-2021 16:09
P:\5008407\CAD\Civil\R5737\Traffic\TrafficControl\TCP\Plans\Alternative\R5737_TCP_TCP 15.dgn
mishak AT PF2JAC4N