PROJ. REFERENCE NO.	SHEET NO.
R-5737	TMP-24

TEMPORARY PAVEMENT MARKING

PAVEMENT MARKING LINES:

P61	WHITE STOP BAR	PAINT (24")
Z2	WZ PERFORMANCE PM WHITE SOLID LINE	(4")
Z11	WZ PERFORMANCE PM YELLOW SOLID LINE	(4")
Z50	WZ PERFORMANCE PM WHITE GORELINE	(12")

PAVEMENT MARKING SYMBOLS AND CHARACTERS:

Z72	WZ PERFORMANCE PM STRAIGHT ARROW

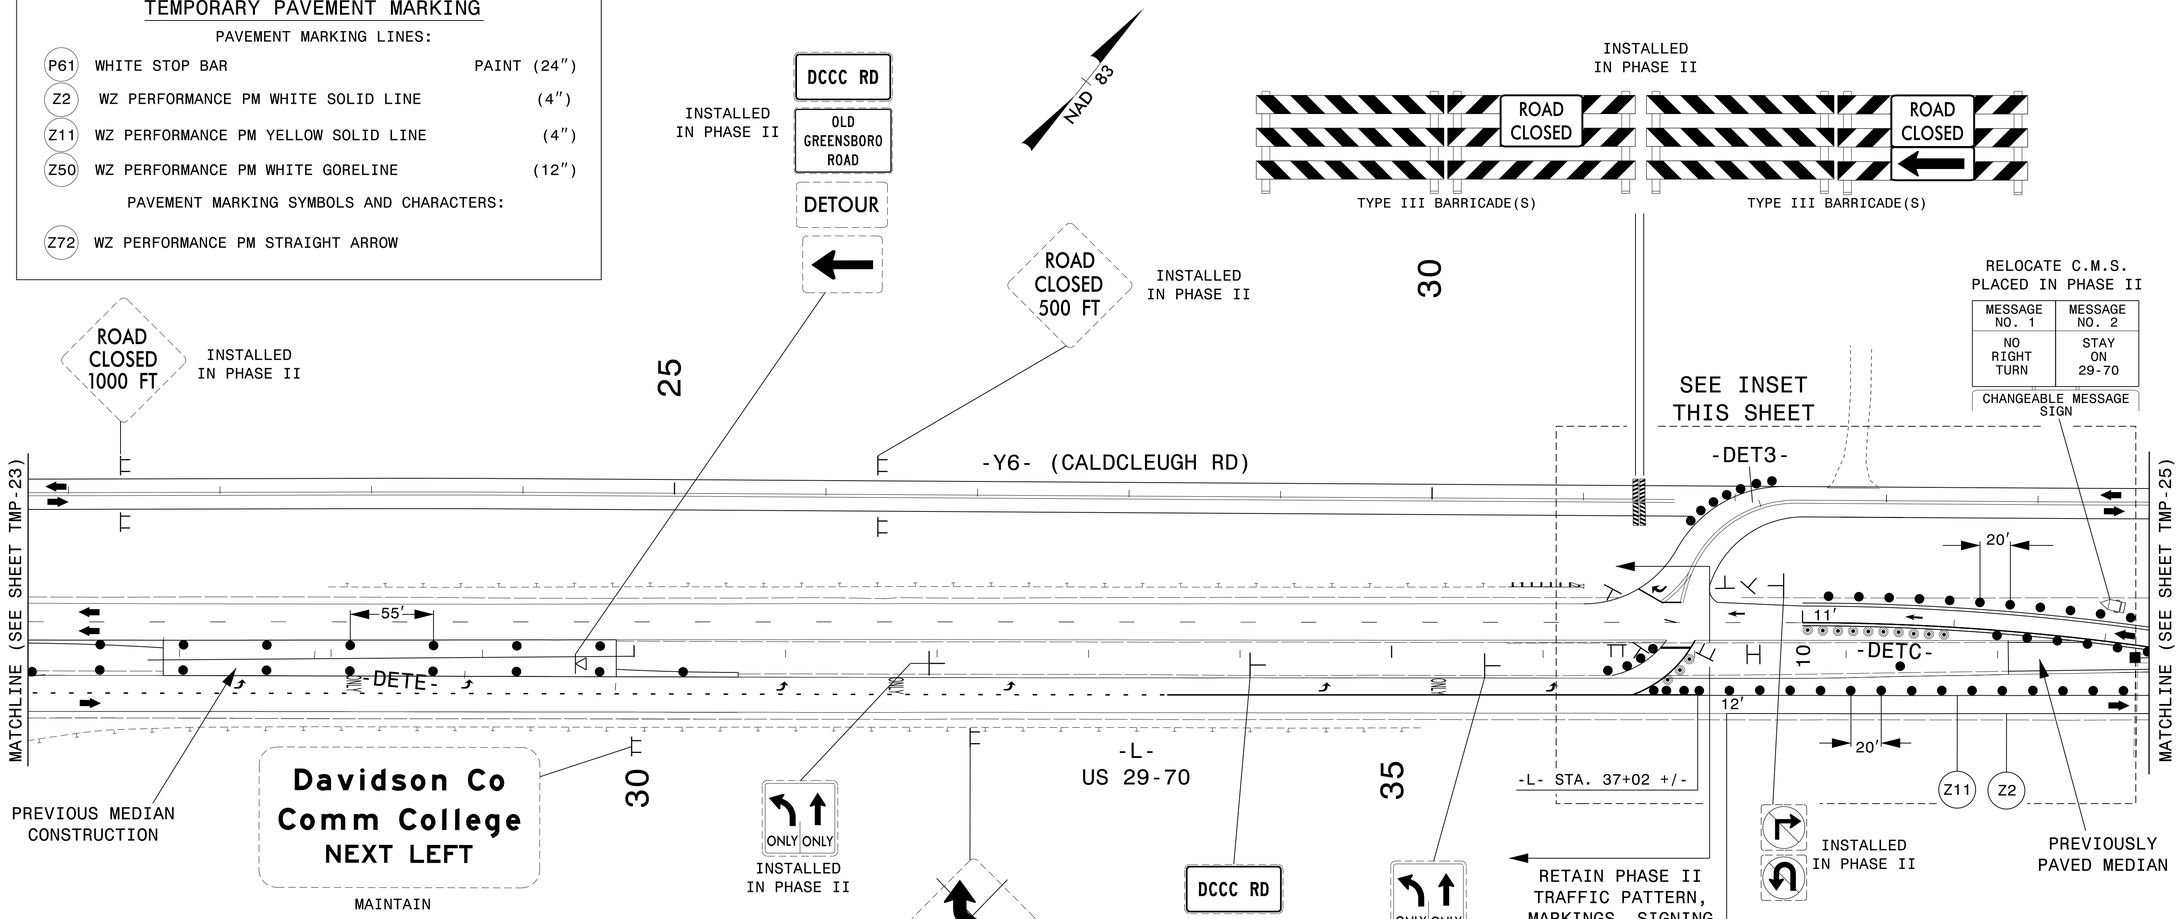

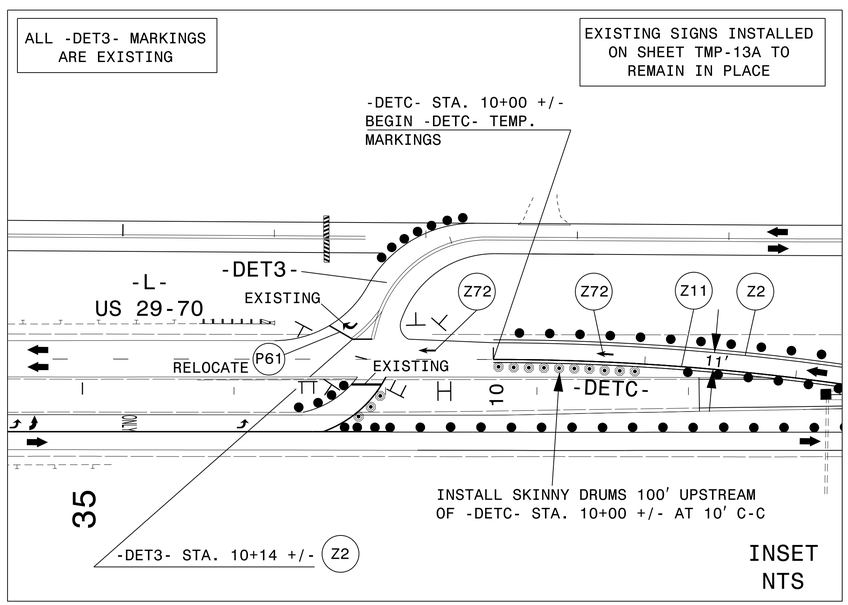

Dewberry
2610 WYCLIFF ROAD
SUITE 410
RALEIGH, NC 27607
PHONE: 919.881.9939
NC COA No. F-0929

APPROVED: _____

DATE: _____

SEAL

NORTH CAROLINA PROFESSIONAL SEAL 17586 ENGINEER J. TODD BROOKS

DOCUMENT NOT CONSIDERED FINAL UNLESS ALL SIGNATURES COMPLETED

DIVISION OF HIGHWAYS · STATE OF NORTH CAROLINA · DEPARTMENT OF TRANSPORTATION · WORK ZONE TRAFFIC CONTROL

PHASE III DETAIL

13-JUL-2021 0:37
P:\5008407\CAD\Civil\R5737\Traffic\TrafficControl\TCP\Plans\Alternative\R5737_TCP_TCP 24.dgn
abeshears AT PCOUAT3U