PROJ. REFERENCE NO.	SHEET NO.
R-5737	TMP-25

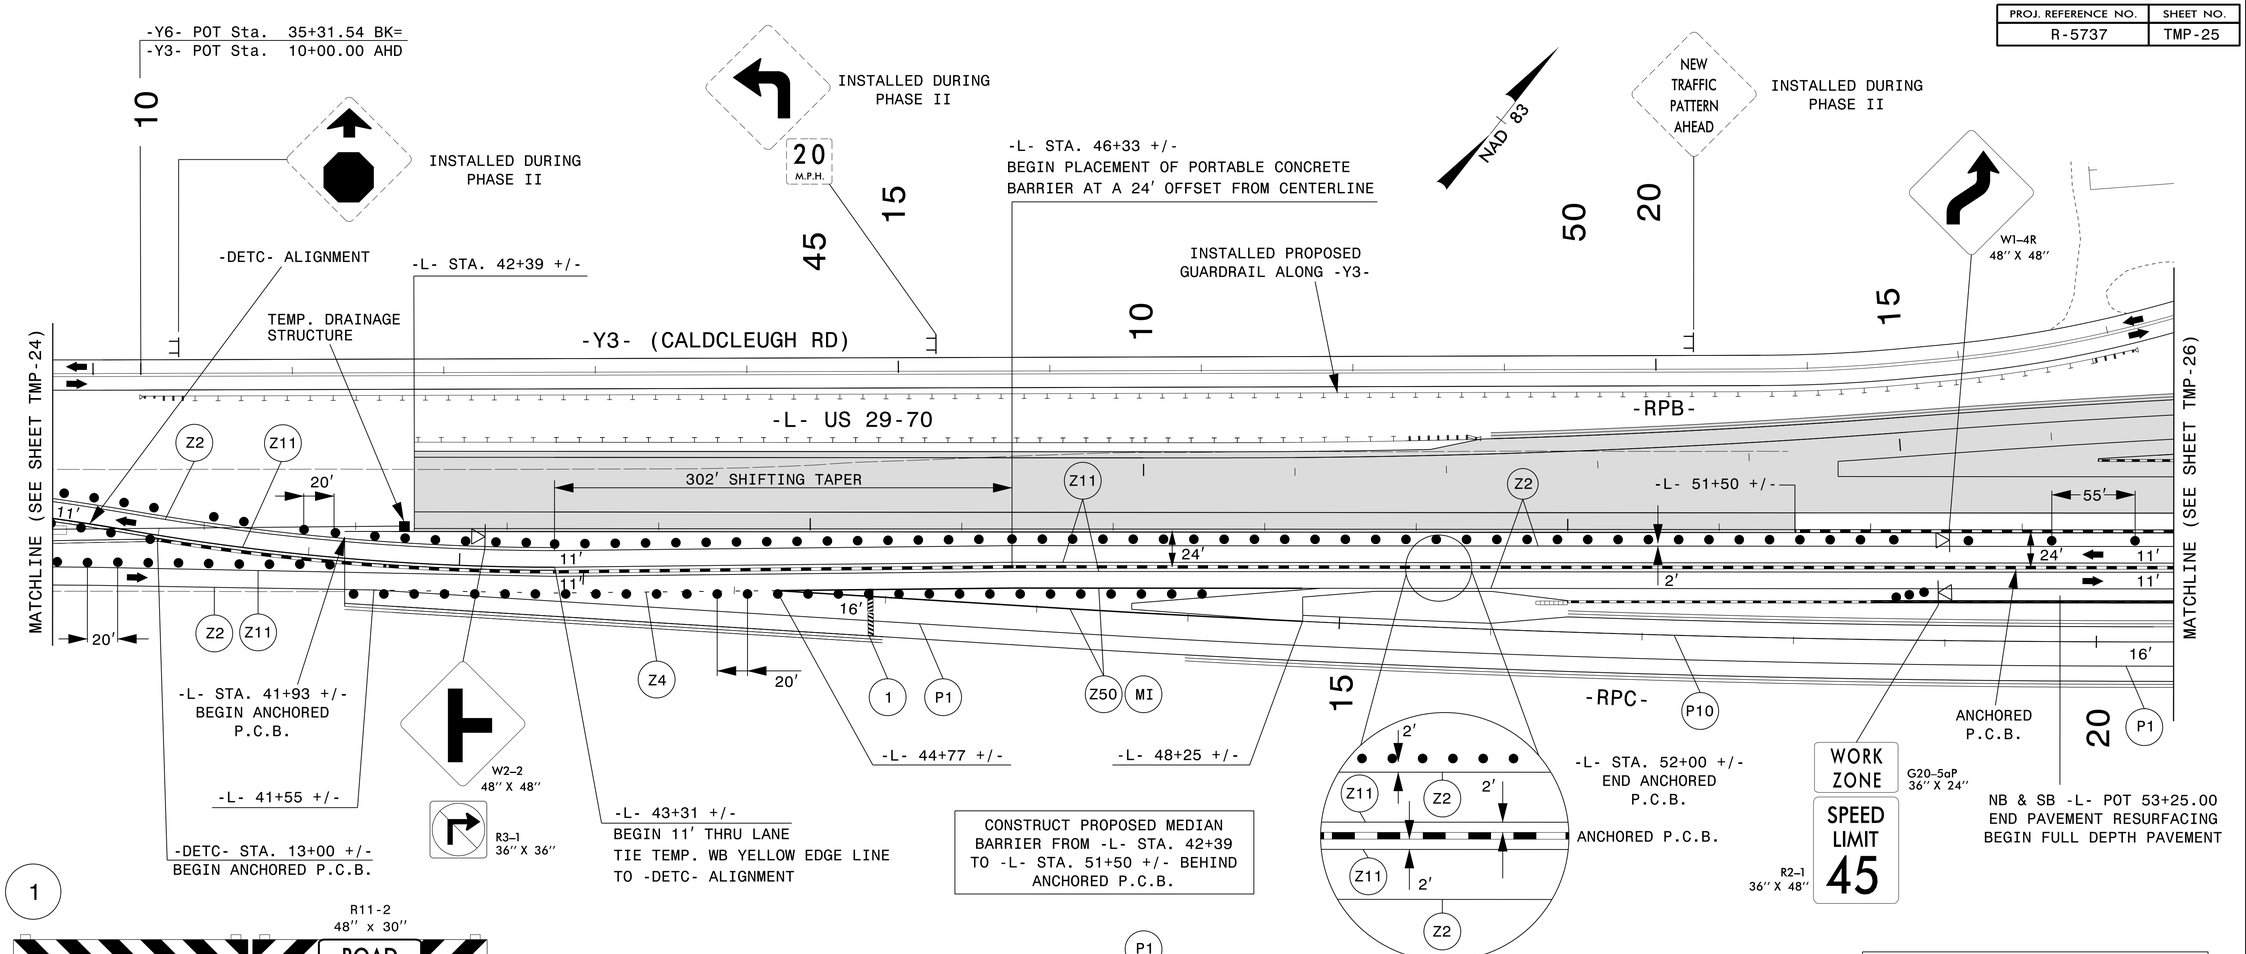

1

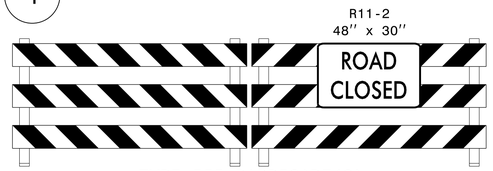

TYPE III BARRICADE(S)

TEMPORARY PAVEMENT MARKING

PAVEMENT MARKING LINES:

P1	SOLID WHITE EDGELINE	PAINT (4″)
P10	SOLID YELLOW EDGELINE	PAINT (4″)
P13	YELLOW DOUBLE CENTER LINES	PAINT (4″)
Z2	WZ PERFORMANCE PM WHITE SOLID LINE	(4″)
Z4	WZ PERFORMANCE PM WHITE 3 FT / 9 FT MINISKIP	(4″)
Z11	WZ PERFORMANCE PM YELLOW SOLID LINE	(4″)
Z50	WZ PERFORMANCE PM WHITE GORELINE	(12″)

PAVEMENT MARKERS:

MI	CRYSTAL / RED	TEMPORARY RAISED

Dewberry
2610 WYCLIFF ROAD
SUITE 410
RALEIGH, NC 27607
PHONE: 919.881.9939
NC COA No. F-0929

APPROVED: _____

DATE: _____

SEAL

NORTH CAROLINA PROFESSIONAL SEAL 17586 ENGINEER J. TODD BROOKS

DIVISION OF HIGHWAYS STATE OF NORTH CAROLINA DEPARTMENT OF TRANSPORTATION WORK ZONE TRAFFIC CONTROL

DOCUMENT NOT CONSIDERED FINAL UNLESS ALL SIGNATURES COMPLETED

PHASE III DETAIL

03-AUG-2021 16:11
P:\50084071\CAD\Civil\R5737\TrafficControl\TCP\Plans\Alternative\R5737_TCP_TCP 25.dgn
mishak AT PF2JAC4N