PROJ. REFERENCE NO.	SHEET NO.
R-5737	TMP-27

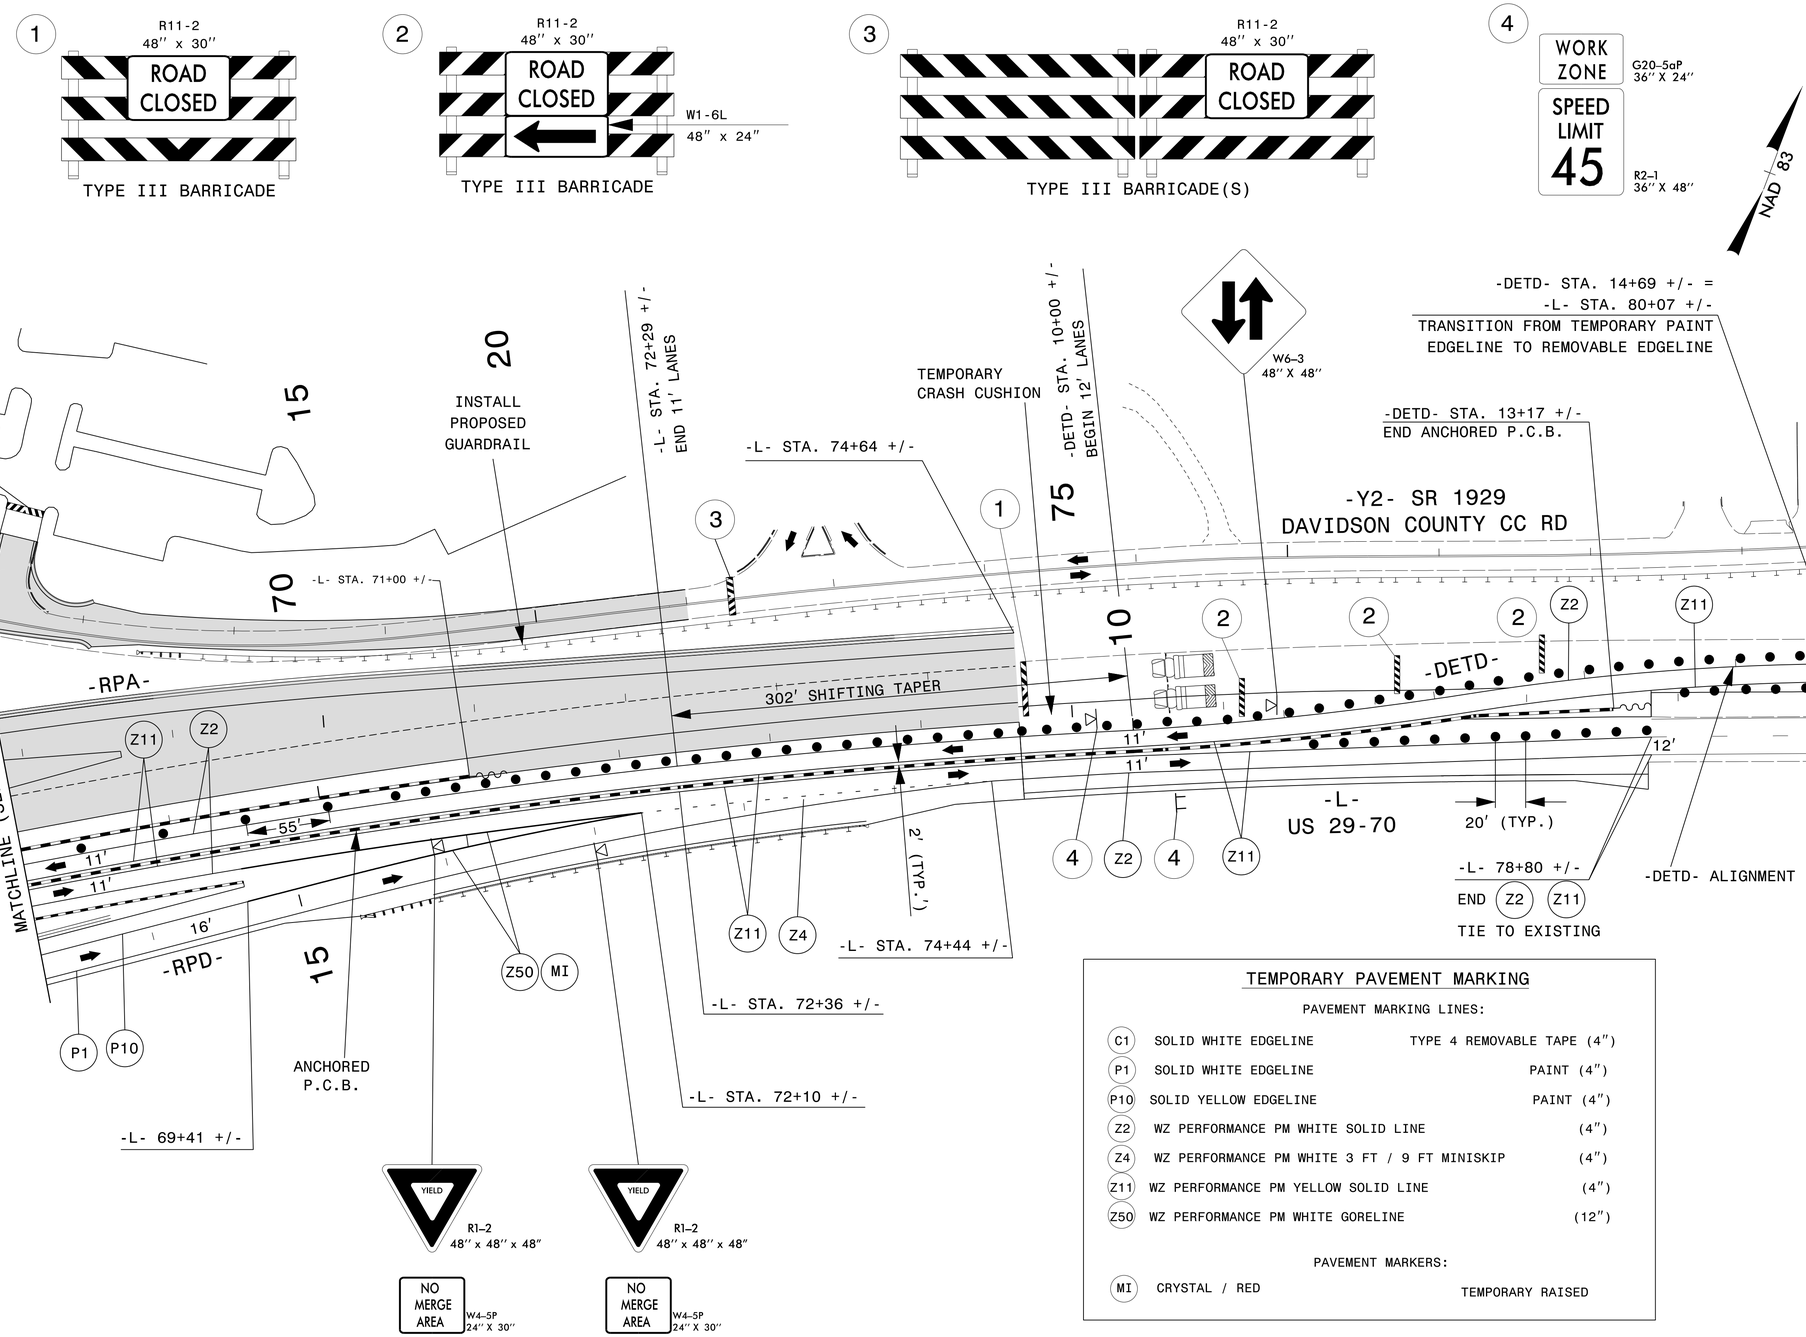

TEMPORARY PAVEMENT MARKING

PAVEMENT MARKING LINES:

C1	SOLID WHITE EDGELINE	TYPE 4 REMOVABLE TAPE	(4")
P1	SOLID WHITE EDGELINE	PAINT	(4")
P10	SOLID YELLOW EDGELINE	PAINT	(4")
Z2	WZ PERFORMANCE PM WHITE SOLID LINE		(4")
Z4	WZ PERFORMANCE PM WHITE 3 FT / 9 FT MINISKIP		(4")
Z11	WZ PERFORMANCE PM YELLOW SOLID LINE		(4")
Z50	WZ PERFORMANCE PM WHITE GORELINE		(12")

PAVEMENT MARKERS:

MI	CRYSTAL / RED	TEMPORARY RAISED

Dewberry
2610 WYCLIFF ROAD
SUITE 410
RALEIGH, NC 27607
PHONE: 919.881.9939
NC COA No. F-0929

APPROVED: _____

DATE: _____

SEAL

NORTH CAROLINA PROFESSIONAL SEAL 17586 ENGINEER J. TODD BROOKS

DOCUMENT NOT CONSIDERED FINAL UNLESS ALL SIGNATURES COMPLETED

DIVISION OF HIGHWAYS · STATE OF NORTH CAROLINA · DEPARTMENT OF TRANSPORTATION · WORK ZONE TRAFFIC CONTROL

PHASE III DETAIL

03-AUG-2021 16:14
P:\50084077\CAD\Civil\R5737\Traffic\TrafficControl\TCP\Plans\Alternative\R5737_TCP_TCP 27.dgn
mishok AT PF2JAC4N