8/17/99

Dewberry
2610 WYCLIFF ROAD
SUITE 410
RALEIGH, NC 27607
PHONE: 919.881.9939
NC COA No. P-0929

PROJECT REFERENCE NO.	SHEET NO.
R-5737	EC-15/CONST_2B-12

R/W SHEET NO.

ROADWAY DESIGN ENGINEER	HYDRAULICS ENGINEER

DETOUR

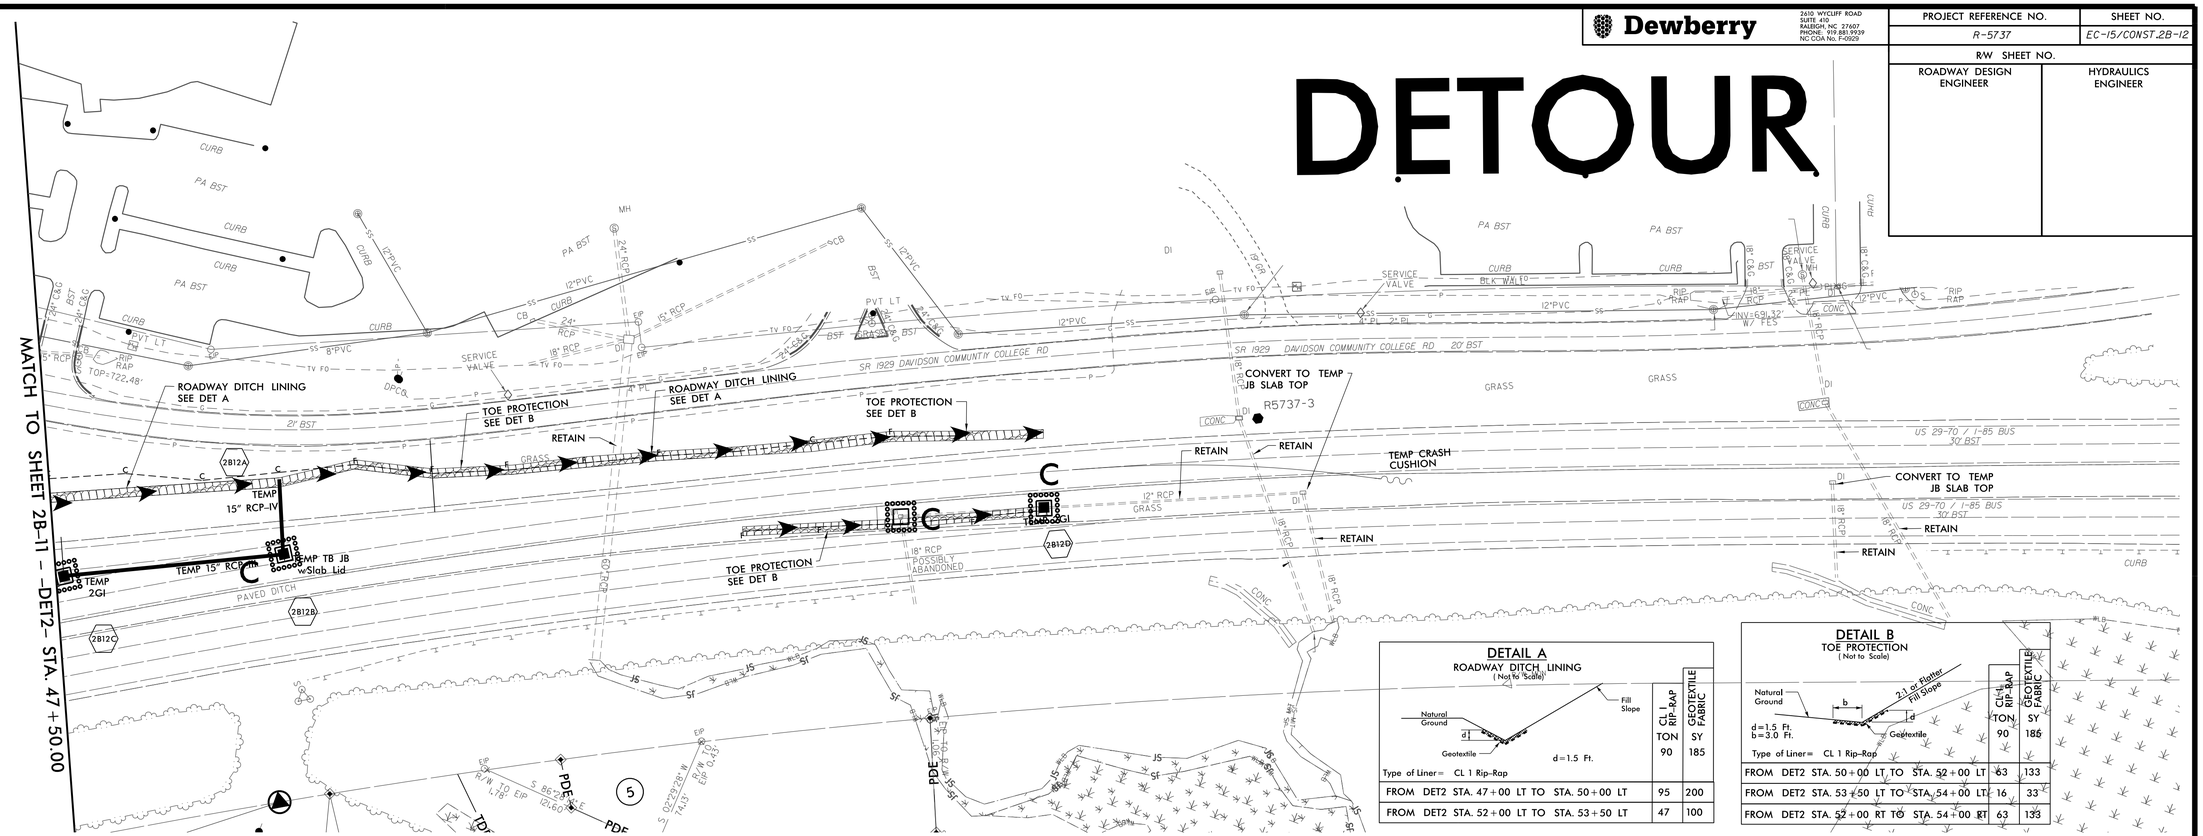

DETAIL A
ROADWAY DITCH LINING
(Not to Scale)

Type of Liner= CL 1 Rip-Rap	CL 1 RIP-RAP TON	GEOTEXTILE FABRIC SY
FROM DET2 STA. 47+00 LT TO STA. 50+00 LT	95	200
FROM DET2 STA. 52+00 LT TO STA. 53+50 LT	47	100

DETAIL B
TOE PROTECTION
(Not to Scale)

Type of Liner= CL 1 Rip-Rap	CL 1 RIP-RAP TON	GEOTEXTILE FABRIC SY
FROM DET2 STA. 50+00 LT TO STA. 52+00 LT	63	133
FROM DET2 STA. 53+50 LT TO STA. 54+00 LT	16	33
FROM DET2 STA. 52+00 RT TO STA. 54+00 RT	63	133

745 735 725 715 705 695 685 675 665

48 49 50 51 52 53 54 10 11 12 13 14

7/13/2021 11:26:13 AM
i:\15\57\37_hyd_ec_psh15.dgn