DocuSign Envelope ID: 7C4C639C-F442-4905-AE20-8FF42914F936

5/14/99

REVISIONS

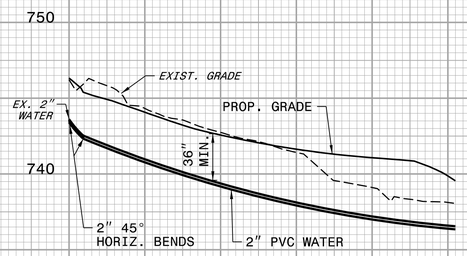

PW100
(SEE SHEET UC-5)

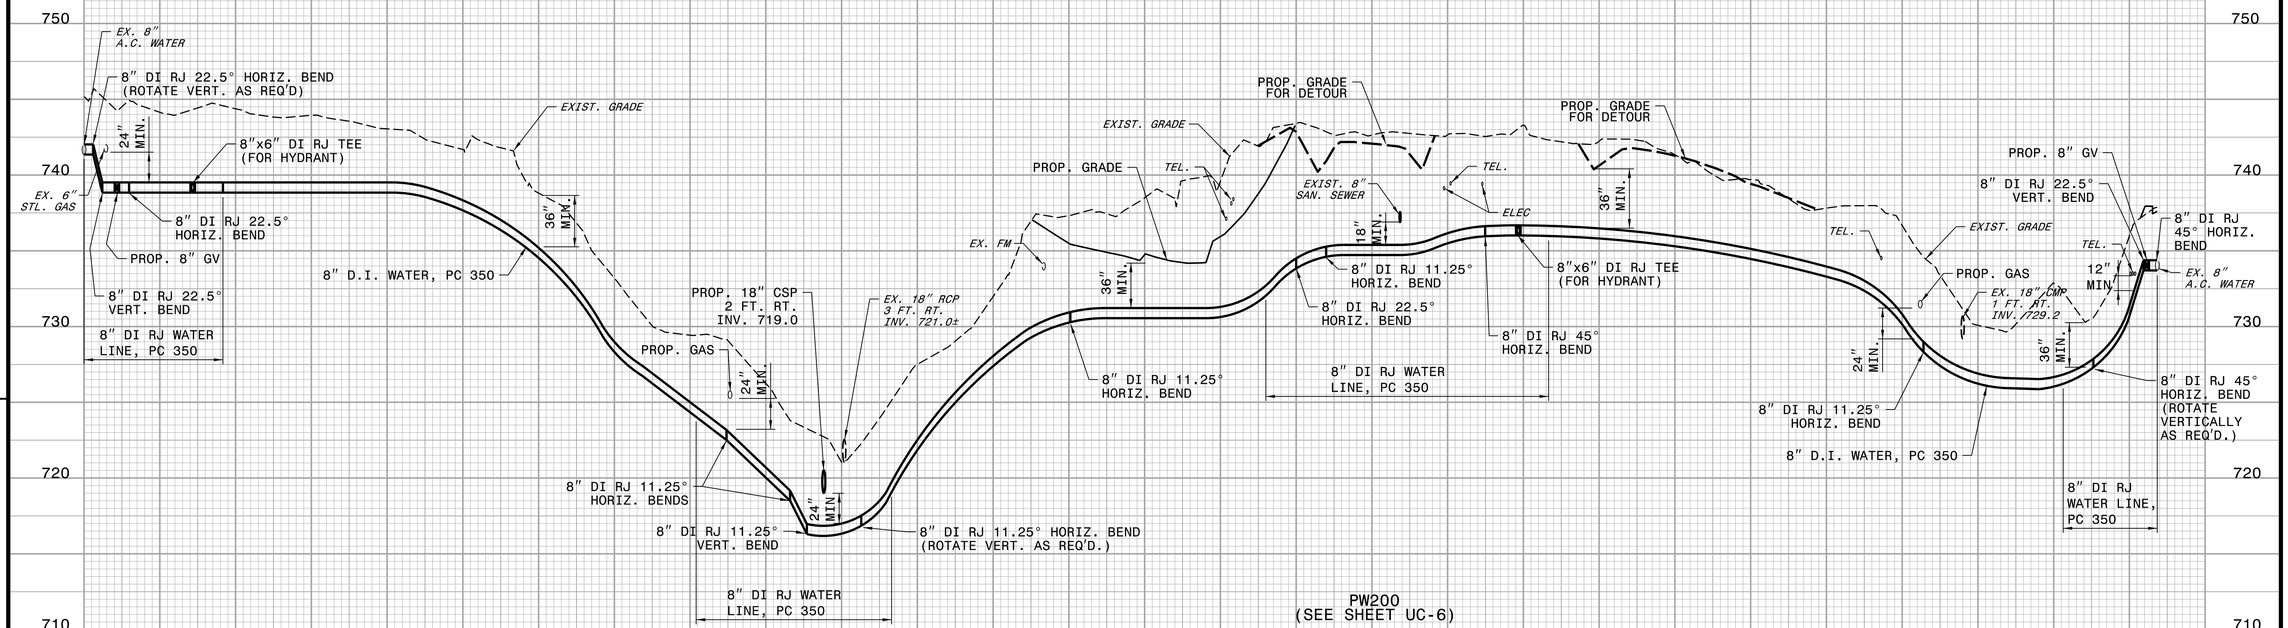

PW200
(SEE SHEET UC-6)

25 0 50
1"=50' H, 1"=5' V

PROJECT REFERENCE NO.	SHEET NO.
R-5737	UC-7

DESIGNED BY: DMP
DRAWN BY: DMP
CHECKED BY: DMP
APPROVED BY:
REVISED:

NORTH CAROLINA DEPARTMENT OF TRANSPORTATION
UTILITIES ENGINEERING SEC.
PHONE:(919)707-6690
FAX:(919)250-4151

NORTH CAROLINA PROFESSIONAL SEAL 047571 ENGINEER ANDREW P. LARRICK
DocuSigned by: Andrew P. Larrick
7/14/2021

UTILITY CONSTRUCTION PLANS ONLY

UTILITY CONSTRUCTION

DOCUMENT NOT CONSIDERED FINAL UNLESS ALL SIGNATURES COMPLETED

UTILITY CONSTRUCTION PLANS PREPARED BY:
DAVIS • MARTIN • POWELL ENGINEERS & SURVEYORS dmp
6415 OLD PLANK RD, HIGH POINT, NC 27265
PHONE: (336)886-4821 FAX: (336)886-4458
WWW.DMP-INC.COM LICENSE: F-0245