PROJECT REFERENCE NO.	SHEET NO.
R-5737	UO-5
THIS SHEET CORRESPONDS TO ROY-	07

NOTE:

MCI/VERIZON
DIR BORE FROM -Y3- STA 27+75 TO -Y1- STA 25+50 TO BE PLACED AT 20' DEPTH.
TRENCH FROM -Y3- STA 26+00 TO -Y3- STA 27+75.
TYPICAL DIR BORE AT 6' DEPTH

UTILITIES BY OTHERS

ALL PROPOSED UTILITY WORK SHOWN ON THIS SHEET WILL BE DONE BY OTHERS. NO PAYMENT WILL BE MADE TO THE CONTRACTOR FOR PROPOSED UTILITY WORK SHOWN ON THIS SHEET.

CH ENGINEERING

3220 GLEN ROYAL RD. RALEIGH, NC 27617
TELE 919.788.0224 FAX 919.788.0232
NC LICENSE #P-0189

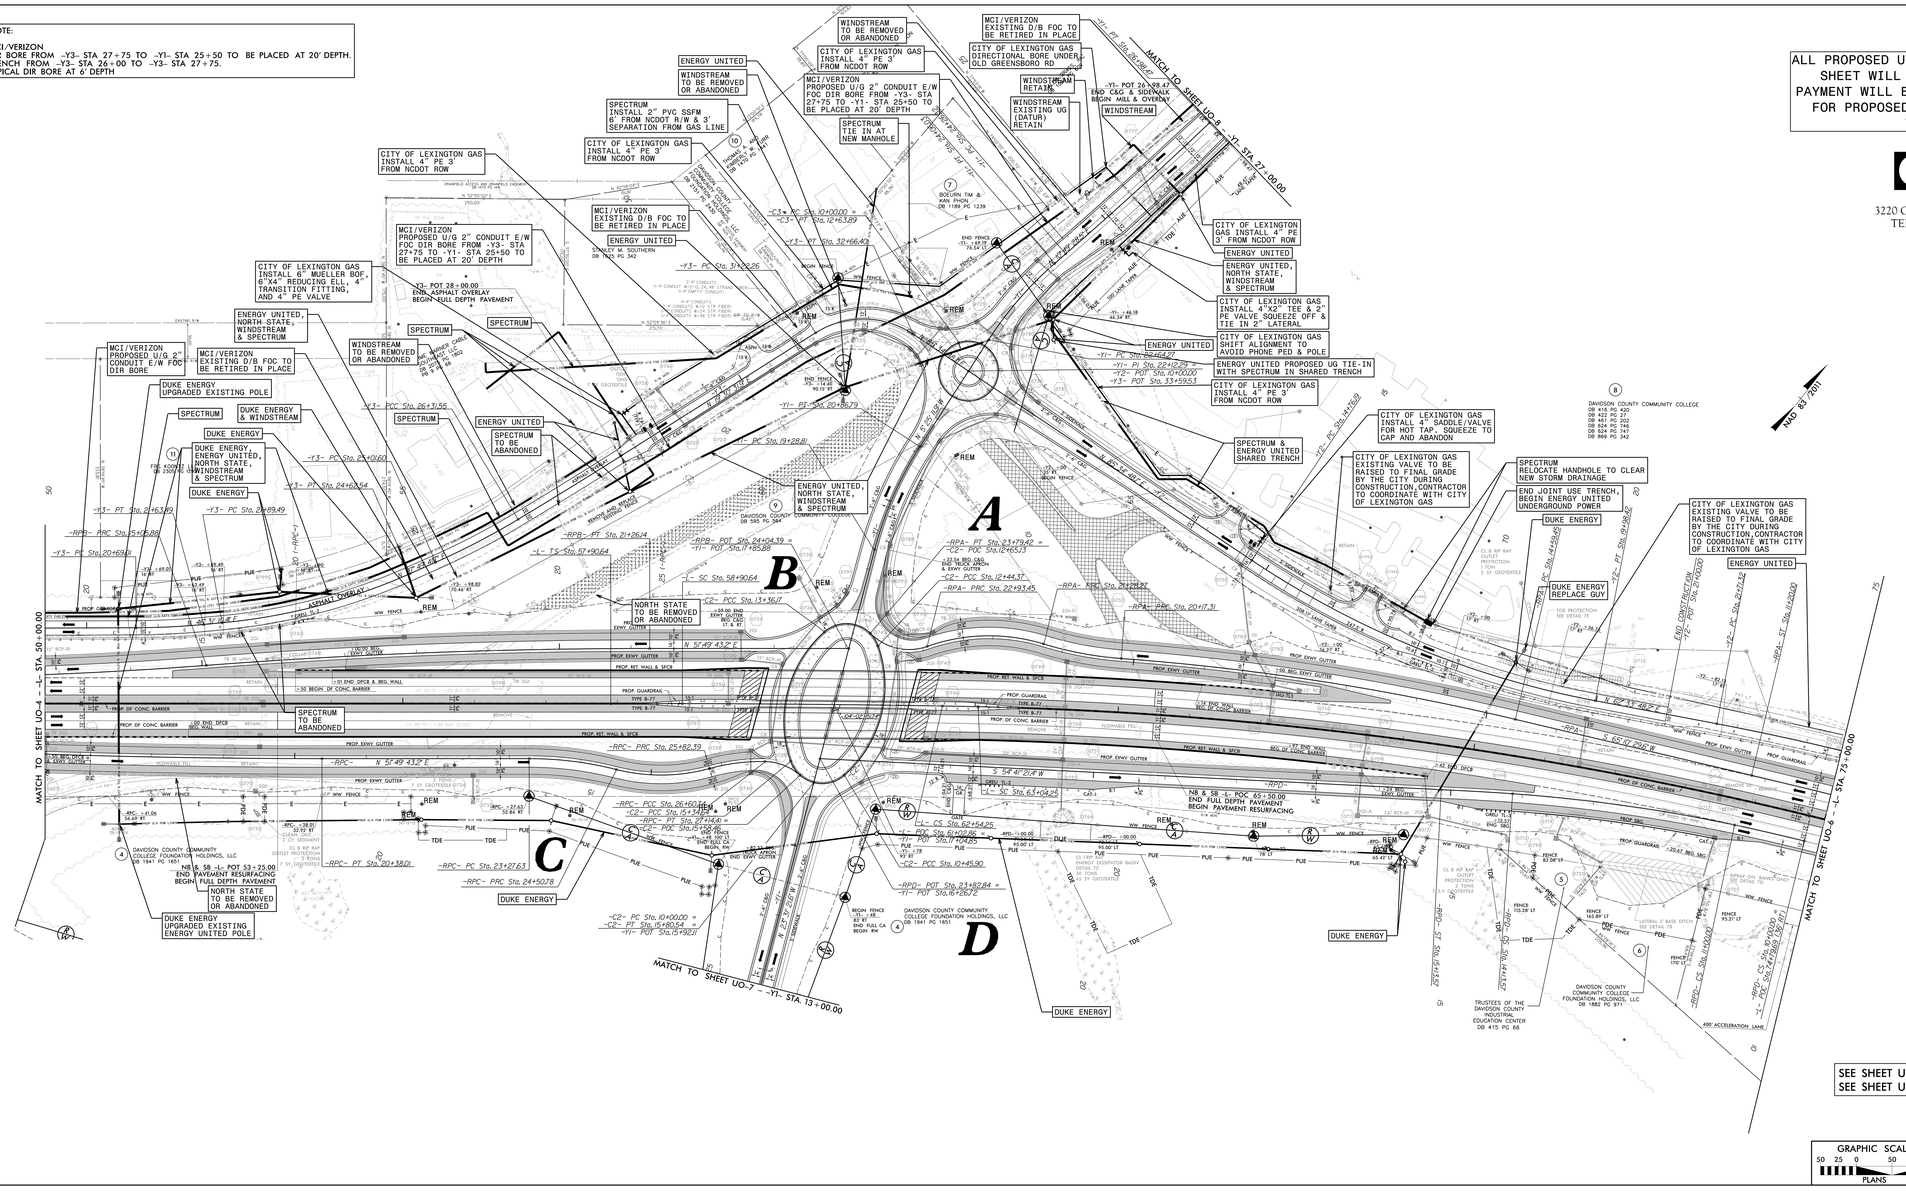
MATCH TO SHEET UO-4 -L- STA. 50+00.00
MATCH TO SHEET UO-4 -L- STA. 75+00.00
MATCH TO SHEET UO-7 -Y1- STA. 13+00.00
MATCH TO SHEET UO-8 -Y1- STA. 27+00.00
NAD 83 2001
A
B
C
D
CITY OF LEXINGTON GAS INSTALL 6" MUELLER BOF, 6"X4" REDUCING ELL, 4" TRANSITION FITTING, AND 4" PE VALVE
MCI/VERIZON PROPOSED U/G 2" CONDUIT E/W FOC DIR BORE FROM -Y3- STA 27+75 TO -Y1- STA 25+50 TO BE PLACED AT 20' DEPTH
MCI/VERIZON EXISTING D/B FOC TO BE RETIRED IN PLACE
ENERGY UNITED, NORTH STATE, WINDSTREAM & SPECTRUM
SPECTRUM TO BE ABANDONED
WINDSTREAM TO BE REMOVED OR ABANDONED
DUKE ENERGY UPGRADED EXISTING POLE
DUKE ENERGY, ENERGY UNITED, NORTH STATE, WINDSTREAM & SPECTRUM
NORTH STATE TO BE REMOVED OR ABANDONED
SPECTRUM TO BE ABANDONED
NB LN, SB -L- POT 53+25.00 END PAVEMENT RESURFACING BEGIN FULL DEPTH PAVEMENT
DAVIDSON COUNTY COMMUNITY COLLEGE FOUNDATION HOLDINGS, LLC DB 1841 PG 1651
CITY OF LEXINGTON GAS INSTALL 4" PE 3' FROM NCDOT ROW
SPECTRUM INSTALL 2" PVC SSFM 6' FROM NCDOT R/W & 3' SEPARATION FROM GAS LINE
SPECTRUM TIE IN AT NEW MANHOLE
CITY OF LEXINGTON GAS DIRECTIONAL BORE UNDER OLD GREENSBORO RD
WINDSTREAM RETAIN
WINDSTREAM EXISTING UG (DATUR) RETAIN
WINDSTREAM
Y1- POT 24+08.67 END C&G & SIDEWALK BEGIN WALL & OVERDEP
CITY OF LEXINGTON GAS INSTALL 4" PE 3' FROM NCDOT ROW
ENERGY UNITED
ENERGY UNITED, NORTH STATE, WINDSTREAM & SPECTRUM
CITY OF LEXINGTON GAS INSTALL 4"X2" TEE & 2" PE VALVE SQUEEZE OFF & TIE IN 2" LATERAL
CITY OF LEXINGTON GAS SHIFT ALIGNMENT TO AVOID PHONE PED & POLE
ENERGY UNITED PROPOSED UG TIE-IN WITH SPECTRUM IN SHARED TRENCH
CITY OF LEXINGTON GAS INSTALL 4" PE 3' FROM NCDOT ROW
SPECTRUM & ENERGY UNITED SHARED TRENCH
CITY OF LEXINGTON GAS INSTALL 4" SADDLE/VALVE FOR HOT TAP, SQUEEZE TO CAP AND ABANDON
CITY OF LEXINGTON GAS EXISTING VALVE TO BE RAISED TO FINAL GRADE BY THE CITY DURING CONSTRUCTION, CONTRACTOR TO COORDINATE WITH CITY OF LEXINGTON GAS
SPECTRUM RELOCATE HANDHOLE TO CLEAR NEW STORM DRAINAGE
END JOINT USE TRENCH, BEGIN ENERGY UNITED UNDERGROUND POWER
DUKE ENERGY REPLACE GUY
CITY OF LEXINGTON GAS EXISTING VALVE TO BE RAISED TO FINAL GRADE BY THE CITY DURING CONSTRUCTION, CONTRACTOR TO COORDINATE WITH CITY OF LEXINGTON GAS
ENERGY UNITED
DAVIDSON COUNTY COMMUNITY COLLEGE DB 416 PG 420 DB 461 PG 222 DB 461 PG 222 DB 824 PG 746 DB 824 PG 747 DB 869 PG 342
DAVIDSON COUNTY COMMUNITY COLLEGE FOUNDATION HOLDINGS, LLC DB 1882 PG 971
TRUSTEES OF THE DAVIDSON COUNTY INDUSTRIAL EDUCATION CENTER DB 415 PG 66
DUKE ENERGY
DUKE ENERGY UPGRADED EXISTING ENERGY UNITED POLE
DUKE ENERGY & WINDSTREAM
SPECTRUM
WINDSTREAM EXISTING U/G CABLE TO BE RETAINED
ASPHALT OVERLAY
PROP. CONC. BARRIER
PROP. ENTR. GUTTER
PROP. RET. WALL & SPCB
PROP. GUARDRAIL
PROP. SBG
WW FENCE
REM
TDE
PUE
DUKE
FENCE
RETAIN
REMOVE
-RPA- PT Sta. 23+79.62 = -C2- PCC Sta. 12+65.13
-RPA- PRC Sta. 22+93.45
-RPA- PRC Sta. 20+17.31
-RPA- PC Sta. 17+75.02
-RPA- PT Sta. 15+85.88
-RPA- PRC Sta. 15+05.88
-RPA- PC Sta. 13+28.81
-RPA- PT Sta. 11+85.28
-RPA- PRC Sta. 11+05.28
-RPA- PC Sta. 9+28.21
-RPA- PT Sta. 7+48.61
-RPA- PRC Sta. 7+08.61
-RPA- PC Sta. 5+31.54
-RPA- PT Sta. 3+51.94
-RPA- PRC Sta. 3+11.94
-RPA- PC Sta. 1+34.87
-RPA- PT Sta. 0+54.27
-RPA- PRC Sta. 0+14.27
-RPA- PC Sta. 1+63.69
-RPA- PT Sta. 3+83.09
-RPA- PRC Sta. 4+23.09
-RPA- PC Sta. 6+42.52
-RPA- PT Sta. 8+61.92
-RPA- PRC Sta. 9+01.92
-RPA- PC Sta. 11+21.34
-RPA- PT Sta. 13+40.74
-RPA- PRC Sta. 13+80.74
-RPA- PC Sta. 16+00.17
-RPA- PT Sta. 18+19.57
-RPA- PRC Sta. 18+59.57
-RPA- PC Sta. 20+78.99
-RPA- PT Sta. 22+98.40
-RPA- PRC Sta. 23+38.40
-RPA- PC Sta. 25+57.82
-RPA- PT Sta. 27+77.22
-RPA- PRC Sta. 28+17.22
-RPA- PC Sta. 30+36.64
-RPA- PT Sta. 32+56.04
-RPA- PRC Sta. 32+96.04
-RPA- PC Sta. 35+15.47
-RPA- PT Sta. 37+34.87
-RPA- PRC Sta. 37+74.87
-RPA- PC Sta. 39+94.29
-RPA- PT Sta. 42+13.69
-RPA- PRC Sta. 42+53.69
-RPA- PC Sta. 44+73.12
-RPA- PT Sta. 46+92.52
-RPA- PRC Sta. 47+32.52
-RPA- PC Sta. 49+51.94
-RPA- PT Sta. 51+71.34
-RPA- PRC Sta. 52+11.34
-RPA- PC Sta. 54+30.77
-RPA- PT Sta. 56+50.17
-RPA- PRC Sta. 56+90.17
-RPA- PC Sta. 59+09.59
-RPA- PT Sta. 61+28.99
-RPA- PRC Sta. 61+68.99
-RPA- PC Sta. 63+88.42
-RPA- PT Sta. 66+07.82
-RPA- PRC Sta. 66+47.82
-RPA- PC Sta. 68+67.24
-RPA- PT Sta. 70+86.64
-RPA- PRC Sta. 71+26.64
-RPA- PC Sta. 73+46.07
-RPA- PT Sta. 75+65.47
-RPA- PRC Sta. 76+05.47
-RPA- PC Sta. 78+24.89
-RPA- PT Sta. 80+44.29
-RPA- PRC Sta. 80+84.29
-RPA- PC Sta. 83+03.72
-RPA- PT Sta. 85+23.12
-RPA- PRC Sta. 85+63.12
-RPA- PC Sta. 87+82.54
-RPA- PT Sta. 90+01.94
-RPA- PRC Sta. 90+41.94
-RPA- PC Sta. 92+61.37
-RPA- PT Sta. 94+80.77
-RPA- PRC Sta. 95+20.77
-RPA- PC Sta. 97+40.20
-RPA- PT Sta. 99+59.60
-RPA- PRC Sta. 99+99.60
-RPA- PC Sta. 102+19.02
-RPA- PT Sta. 104+38.43
-RPA- PRC Sta. 104+78.43
-RPA- PC Sta. 106+97.85
-RPA- PT Sta. 109+17.25
-RPA- PRC Sta. 109+57.25
-RPA- PC Sta. 111+76.68
-RPA- PT Sta. 113+96.08
-RPA- PRC Sta. 114+36.08
-RPA- PC Sta. 116+55.51
-RPA- PT Sta. 118+74.91
-RPA- PRC Sta. 119+14.91
-RPA- PC Sta. 121+34.34
-RPA- PT Sta. 123+53.74
-RPA- PRC Sta. 123+93.74
-RPA- PC Sta. 126+13.17
-RPA- PT Sta. 128+32.57
-RPA- PRC Sta. 128+72.57
-RPA- PC Sta. 130+91.99
-RPA- PT Sta. 133+11.40
-RPA- PRC Sta. 133+51.40
-RPA- PC Sta. 135+70.82
-RPA- PT Sta. 137+90.22
-RPA- PRC Sta. 138+30.22
-RPA- PC Sta. 140+49.65
-RPA- PT Sta. 142+69.05
-RPA- PRC Sta. 143+09.05
-RPA- PC Sta. 145+28.47
-RPA- PT Sta. 147+47.88
-RPA- PRC Sta. 147+87.88
-RPA- PC Sta. 150+07.30
-RPA- PT Sta. 152+26.70
-RPA- PRC Sta. 152+66.70
-RPA- PC Sta. 154+86.13
-RPA- PT Sta. 157+05.53
-RPA- PRC Sta. 157+45.53
-RPA- PC Sta. 159+64.96
-RPA- PT Sta. 161+84.36
-RPA- PRC Sta. 162+24.36
-RPA- PC Sta. 164+43.78
-RPA- PT Sta. 166+63.19
-RPA- PRC Sta. 167+03.19
-RPA- PC Sta. 169+22.61
-RPA- PT Sta. 171+42.01
-RPA- PRC Sta. 171+82.01
-RPA- PC Sta. 174+01.44
-RPA- PT Sta. 176+20.84
-RPA- PRC Sta. 176+60.84
-RPA- PC Sta. 178+80.27
-RPA- PT Sta. 180+99.67
-RPA- PRC Sta. 181+39.67
-RPA- PC Sta. 183+59.09
-RPA- PT Sta. 185+78.50
-RPA- PRC Sta. 186+18.50
-RPA- PC Sta. 188+37.92
-RPA- PT Sta. 190+57.32
-RPA- PRC Sta. 190+97.32
-RPA- PC Sta. 193+16.75
-RPA- PT Sta. 195+36.15
-RPA- PRC Sta. 195+76.15
-RPA- PC Sta. 197+95.58
-RPA- PT Sta. 200+14.98
-RPA- PRC Sta. 200+54.98
-RPA- PC Sta. 202+74.41
-RPA- PT Sta. 204+93.81
-RPA- PRC Sta. 205+33.81
-RPA- PC Sta. 207+53.24
-RPA- PT Sta. 209+72.64
-RPA- PRC Sta. 210+12.64
-RPA- PC Sta. 212+32.07
-RPA- PT Sta. 214+51.47
-RPA- PRC Sta. 214+91.47
-RPA- PC Sta. 217+10.90
-RPA- PT Sta. 219+30.30
-RPA- PRC Sta. 219+70.30
-RPA- PC Sta. 221+89.73
-RPA- PT Sta. 224+09.13
-RPA- PRC Sta. 224+49.13
-RPA- PC Sta. 226+68.56
-RPA- PT Sta. 228+87.96
-RPA- PRC Sta. 229+27.96
-RPA- PC Sta. 231+47.39
-RPA- PT Sta. 233+66.79
-RPA- PRC Sta. 234+06.79
-RPA- PC Sta. 236+26.22
-RPA- PT Sta. 238+45.62
-RPA- PRC Sta. 238+85.62
-RPA- PC Sta. 241+05.05
-RPA- PT Sta. 243+24.45
-RPA- PRC Sta. 243+64.45
-RPA- PC Sta. 245+83.88
-RPA- PT Sta. 248+03.28
-RPA- PRC Sta. 248+43.28
-RPA- PC Sta. 250+62.71
-RPA- PT Sta. 252+82.11
-RPA- PRC Sta. 253+22.11
-RPA- PC Sta. 255+41.54
-RPA- PT Sta. 257+60.94
-RPA- PRC Sta. 258+00.94
-RPA- PC Sta. 260+20.37
-RPA- PT Sta. 262+39.77
-RPA- PRC Sta. 262+79.77
-RPA- PC Sta. 264+99.20
-RPA- PT Sta. 267+18.60
-RPA- PRC Sta. 267+58.60
-RPA- PC Sta. 269+78.03
-RPA- PT Sta. 271+97.43
-RPA- PRC Sta. 272+37.43
-RPA- PC Sta. 274+56.86
-RPA- PT Sta. 276+76.26
-RPA- PRC Sta. 277+16.26
-RPA- PC Sta. 279+35.69
-RPA- PT Sta. 281+55.09
-RPA- PRC Sta. 281+95.09
-RPA- PC Sta. 284+14.52
-RPA- PT Sta. 286+33.92
-RPA- PRC Sta. 286+73.92
-RPA- PC Sta. 288+93.35
-RPA- PT Sta. 291+12.75
-RPA- PRC Sta. 291+52.75
-RPA- PC Sta. 293+72.18
-RPA- PT Sta. 295+91.58
-RPA- PRC Sta. 296+31.58
-RPA- PC Sta. 298+51.01
-RPA- PT Sta. 300+70.41
-RPA- PRC Sta. 301+10.41
-RPA- PC Sta. 303+29.84
-RPA- PT Sta. 305+49.24
-RPA- PRC Sta. 305+89.24
-RPA- PC Sta. 308+08.67
-RPA- PT Sta. 310+28.07
-RPA- PRC Sta. 310+68.07
-RPA- PC Sta. 312+87.50
-RPA- PT Sta. 315+06.90
-RPA- PRC Sta. 315+46.90
-RPA- PC Sta. 317+66.33
-RPA- PT Sta. 319+85.73
-RPA- PRC Sta. 320+25.73
-RPA- PC Sta. 322+45.16
-RPA- PT Sta. 324+64.56
-RPA- PRC Sta. 325+04.56
-RPA- PC Sta. 327+23.99
-RPA- PT Sta. 329+43.39
-RPA- PRC Sta. 329+83.39
-RPA- PC Sta. 332+02.82
-RPA- PT Sta. 334+22.22
-RPA- PRC Sta. 334+62.22
-RPA- PC Sta. 336+81.65
-RPA- PT Sta. 339+01.05
-RPA- PRC Sta. 339+41.05
-RPA- PC Sta. 341+60.48
-RPA- PT Sta. 343+79.88
-RPA- PRC Sta. 344+19.88
-RPA- PC Sta. 346+39.31
-RPA- PT Sta. 348+58.71
-RPA- PRC Sta. 348+98.71
-RPA- PC Sta. 351+18.14
-RPA- PT Sta. 353+37.54
-RPA- PRC Sta. 353+77.54
-RPA- PC Sta. 355+96.97
-RPA- PT Sta. 358+16.37
-RPA- PRC Sta. 358+56.37
-RPA- PC Sta. 360+75.80
-RPA- PT Sta. 362+95.20
-RPA- PRC Sta. 363+35.20
-RPA- PC Sta. 365+54.63
-RPA- PT Sta. 367+74.03
-RPA- PRC Sta. 368+14.03
-RPA- PC Sta. 370+33.46
-RPA- PT Sta. 372+52.86
-RPA- PRC Sta. 372+92.86
-RPA- PC Sta. 375+12.29
-RPA- PT Sta. 377+31.69
-RPA- PRC Sta. 377+71.69
-RPA- PC Sta. 379+91.12
-RPA- PT Sta. 382+10.52
-RPA- PRC Sta. 382+50.52
-RPA- PC Sta. 384+69.95
-RPA- PT Sta. 386+89.35
-RPA- PRC Sta. 387+29.35
-RPA- PC Sta. 389+48.78
-RPA- PT Sta. 391+68.18
-RPA- PRC Sta. 392+08.18
-RPA- PC Sta. 394+27.61
-RPA- PT Sta. 396+47.01
-RPA- PRC Sta. 396+87.01
-RPA- PC Sta. 399+06.44
-RPA- PT Sta. 401+25.84
-RPA- PRC Sta. 401+65.84
-RPA- PC Sta. 403+85.27
-RPA- PT Sta. 406+04.67
-RPA- PRC Sta. 406+44.67
-RPA- PC Sta. 408+64.10
-RPA- PT Sta. 410+83.50
-RPA- PRC Sta. 411+23.50
-RPA- PC Sta. 413+42.93
-RPA- PT Sta. 415+62.33
-RPA- PRC Sta. 416+02.33
-RPA- PC Sta. 418+21.76
-RPA- PT Sta. 420+41.16
-RPA- PRC Sta. 420+81.16
-RPA- PC Sta. 423+00.59
-RPA- PT Sta. 425+19.99
-RPA- PRC Sta. 425+59.99
-RPA- PC Sta. 427+79.42
-RPA- PT Sta. 429+98.82
-RPA- PRC Sta. 430+38.82
-RPA- PC Sta. 432+58.25
-RPA- PT Sta. 434+77.65
-RPA- PRC Sta. 435+17.65
-RPA- PC Sta. 437+37.08
-RPA- PT Sta. 439+56.48
-RPA- PRC Sta. 439+96.48
-RPA- PC Sta. 442+15.91
-RPA- PT Sta. 444+35.31
-RPA- PRC Sta. 444+75.31
-RPA- PC Sta. 446+94.74
-RPA- PT Sta. 449+14.14
-RPA- PRC Sta. 449+54.14
-RPA- PC Sta. 451+73.57
-RPA- PT Sta. 453+92.97
-RPA- PRC Sta. 454+32.97
-RPA- PC Sta. 456+52.40
-RPA- PT Sta. 458+71.80
-RPA- PRC Sta. 459+11.80
-RPA- PC Sta. 461+31.23
-RPA- PT Sta. 463+50.63
-RPA- PRC Sta. 463+90.63
-RPA- PC Sta. 466+10.06
-RPA- PT Sta. 468+29.46
-RPA- PRC Sta. 468+69.46
-RPA- PC Sta. 470+88.89
-RPA- PT Sta. 473+08.29
-RPA- PRC Sta. 473+48.29
-RPA- PC Sta. 475+67.72
-RPA- PT Sta. 477+87.12
-RPA- PRC Sta. 478+27.12
-RPA- PC Sta. 480+46.55
-RPA- PT Sta. 482+65.95
-RPA- PRC Sta. 483+05.95
-RPA- PC Sta. 485+25.38
-RPA- PT Sta. 487+44.78
-RPA- PRC Sta. 487+84.78
-RPA- PC Sta. 490+04.21
-RPA- PT Sta. 492+23.61
-RPA- PRC Sta. 492+63.61
-RPA- PC Sta. 494+83.04
-RPA- PT Sta. 497+02.44
-RPA- PRC Sta. 497+42.44
-RPA- PC Sta. 499+61.87
-RPA- PT Sta. 501+81.27
-RPA- PRC Sta. 502+21.27
-RPA- PC Sta. 504+40.70
-RPA- PT Sta. 506+60.10
-RPA- PRC Sta. 507+00.10
-RPA- PC Sta. 509+19.53
-RPA- PT Sta. 511+38.93
-RPA- PRC Sta. 511+78.93
-RPA- PC Sta. 513+98.36
-RPA- PT Sta. 516+17.76
-RPA- PRC Sta. 516+57.76
-RPA- PC Sta. 518+77.19
-RPA- PT Sta. 520+96.59
-RPA- PRC Sta. 521+36.59
-RPA- PC Sta. 523+56.02
-RPA- PT Sta. 525+75.42
-RPA- PRC Sta. 526+15.42
-RPA- PC Sta. 528+34.85
-RPA- PT Sta. 530+54.25
-RPA- PRC Sta. 530+94.25
-RPA- PC Sta. 533+13.68
-RPA- PT Sta. 535+33.08
-RPA- PRC Sta. 535+73.08
-RPA- PC Sta. 537+92.51
-RPA- PT Sta. 540+11.91
-RPA- PRC Sta. 540+51.91
-RPA- PC Sta. 542+71.34
-RPA- PT Sta. 544+90.74
-RPA- PRC Sta. 545+30.74
-RPA- PC Sta. 547+50.17
-RPA- PT Sta. 549+69.57
-RPA- PRC Sta. 550+09.57
-RPA- PC Sta. 552+29.00
-RPA- PT Sta. 554+48.40
-RPA- PRC Sta. 554+88.40
-RPA- PC Sta. 557+07.83
-RPA- PT Sta. 559+27.23
-RPA- PRC Sta. 559+67.23
-RPA- PC Sta. 561+86.66
-RPA- PT Sta. 564+06.06
-RPA- PRC Sta. 564+46.06
-RPA- PC Sta. 566+65.49
-RPA- PT Sta. 568+84.89
-RPA- PRC Sta. 569+24.89
-RPA- PC Sta. 571+44.32
-RPA- PT Sta. 573+63.72
-RPA- PRC Sta. 574+03.72
-RPA- PC Sta. 576+23.15
-RPA- PT Sta. 578+42.55
-RPA- PRC Sta. 578+82.55
-RPA- PC Sta. 581+01.98
-RPA- PT Sta. 583+21.38
-RPA- PRC Sta. 583+61.38
-RPA- PC Sta. 585+80.81
-RPA- PT Sta. 588+00.21
-RPA- PRC Sta. 588+40.21
-RPA- PC Sta. 590+59.64
-RPA- PT Sta. 592+79.04
-RPA- PRC Sta. 593+19.04
-RPA- PC Sta. 595+38.47
-RPA- PT Sta. 597+57.87
-RPA- PRC Sta. 597+97.87
-RPA- PC Sta. 600+17.30
-RPA- PT Sta. 602+36.70
-RPA- PRC Sta. 602+76.70
-RPA- PC Sta. 604+96.13
-RPA- PT Sta. 607+15.53
-RPA- PRC Sta. 607+55.53
-RPA- PC Sta. 609+74.96
-RPA- PT Sta. 611+94.36
-RPA- PRC Sta. 612+34.36
-RPA- PC Sta. 614+53.79
-RPA- PT Sta. 616+73.19
-RPA- PRC Sta. 617+13.19
-RPA- PC Sta. 619+32.62
-RPA- PT Sta. 621+52.02
-RPA- PRC Sta. 621+92.02
-RPA- PC Sta. 624+11.45
-RPA- PT Sta. 626+30.85
-RPA- PRC Sta. 626+70.85
-RPA- PC Sta. 628+90.28
-RPA- PT Sta. 631+09.68
-RPA- PRC Sta. 631+49.68
-RPA- PC Sta. 633+69.11
-RPA- PT Sta. 635+88.51
-RPA- PRC Sta. 636+28.51
-RPA- PC Sta. 638+47.94
-RPA- PT Sta. 640+67.34
-RPA- PRC Sta. 641+07.34
-RPA- PC Sta. 643+26.77
-RPA- PT Sta. 645+46.17
-RPA- PRC Sta. 645+86.17
-RPA- PC Sta. 648+05.60
-RPA- PT Sta. 650+25.00
-RPA- PRC Sta. 650+65.00
-RPA- PC Sta. 652+84.43
-RPA- PT Sta. 655+03.83
-RPA- PRC Sta. 655+43.83
-RPA- PC Sta. 657+63.26
-RPA- PT Sta. 659+82.66
-RPA- PRC Sta. 660+22.66
-RPA- PC Sta. 662+42.09
-RPA- PT Sta. 664+61.49
-RPA- PRC Sta. 665+01.49
-RPA- PC Sta. 667+20.92
-RPA- PT Sta. 669+40.32
-RPA- PRC Sta. 669+80.32
-RPA- PC Sta. 671+99.75
-RPA- PT Sta. 674+19.15
-RPA- PRC Sta. 674+59.15
-RPA- PC Sta. 676+78.58
-RPA- PT Sta. 678+97.98
-RPA- PRC Sta. 679+37.98
-RPA- PC Sta. 681+57.41
-RPA- PT Sta. 683+76.81
-RPA- PRC Sta. 684+16.81
-RPA- PC Sta. 686+36.24
-RPA- PT Sta. 688+55.64
-RPA- PRC Sta. 688+95.64
-RPA- PC Sta. 691+15.07
-RPA- PT Sta. 693+34.47
-RPA- PRC Sta. 693+74.47
-RPA- PC Sta. 695+93.90
-RPA- PT Sta. 698+13.30
-RPA- PRC Sta. 698+53.30
-RPA- PC Sta. 700+72.73
-RPA- PT Sta. 702+92.13
-RPA- PRC Sta. 703+32.13
-RPA- PC Sta. 705+51.56
-RPA- PT Sta. 707+70.96
-RPA- PRC Sta. 708+10.96
-RPA- PC Sta. 710+30.39
-RPA- PT Sta. 712+49.79
-RPA- PRC Sta. 712+89.79
-RPA- PC Sta. 715+09.22
-RPA- PT Sta. 717+28.62
-RPA- PRC Sta. 717+68.62
-RPA- PC Sta. 719+88.05
-RPA- PT Sta. 722+07.45
-RPA- PRC Sta. 722+47.45
-RPA- PC Sta. 724+66.88
-RPA- PT Sta. 726+86.28
-RPA- PRC Sta. 727+26.28
-RPA- PC Sta. 729+45.71
-RPA- PT Sta. 731+65.11
-RPA- PRC Sta. 732+05.11
-RPA- PC Sta. 734+24.54
-RPA- PT Sta. 736+43.94
-RPA- PRC Sta. 736+83.94
-RPA- PC Sta. 739+03.37
-RPA- PT Sta. 741+22.77
-RPA- PRC Sta. 741+62.77
-RPA- PC Sta. 743+82.20
-RPA- PT Sta. 746+01.60
-RPA- PRC Sta. 746+41.60
-RPA- PC Sta. 748+61.03
-RPA- PT Sta. 750+80.43
-RPA- PRC Sta. 751+20.43
-RPA- PC Sta. 753+39.86
-RPA- PT Sta. 755+59.26
-RPA- PRC Sta. 755+99.26
-RPA- PC Sta. 758+18.69
-RPA- PT Sta. 760+38.09
-RPA- PRC Sta. 760+78.09
-RPA- PC Sta. 762+97.52
-RPA- PT Sta. 765+16.92
-RPA- PRC Sta. 765+56.92
-RPA- PC Sta. 767+76.35
-RPA- PT Sta. 769+95.75
-RPA- PRC Sta. 770+35.75
-RPA- PC Sta. 772+55.18
-RPA- PT Sta. 774+74.58
-RPA- PRC Sta. 775+14.58
-RPA- PC Sta. 777+34.01
-RPA- PT Sta. 779+53.41
-RPA- PRC Sta. 779+93.41
-RPA- PC Sta. 782+12.84
-RPA- PT Sta. 784+32.24
-RPA- PRC Sta. 784+72.24
-RPA- PC Sta. 786+91.67
-RPA- PT Sta. 789+11.07
-RPA- PRC Sta. 789+51.07
-RPA- PC Sta. 791+70.50
-RPA- PT Sta. 793+89.90
-RPA- PRC Sta. 794+29.90
-RPA- PC Sta. 796+49.33
-RPA- PT Sta. 798+68.73
-RPA- PRC Sta. 799+08.73
-RPA- PC Sta. 801+28.16
-RPA- PT Sta. 803+47.56
-RPA- PRC Sta. 803+87.56
-RPA- PC Sta. 806+06.99
-RPA- PT Sta. 808+26.39
-RPA- PRC Sta. 808+66.39
-RPA- PC Sta. 810+85.82
-RPA- PT Sta. 813+05.22
-RPA- PRC Sta. 813+45.22
-RPA- PC Sta. 815+64.65
-RPA- PT Sta. 817+84.05
-RPA- PRC Sta. 818+24.05
-RPA- PC Sta. 820+43.48
-RPA- PT Sta. 822+62.88
-RPA- PRC Sta. 823+02.88
-RPA- PC Sta. 825+22.31
-RPA- PT Sta. 827+41.71
-RPA- PRC Sta. 827+81.71
-RPA- PC Sta. 830+01.14
-RPA- PT Sta. 832+20.54
-RPA- PRC Sta. 832+60.54
-RPA- PC Sta. 834+79.97
-RPA- PT Sta. 836+99.37
-RPA- PRC Sta. 837+39.37
-RPA- PC Sta. 839+58.80
-RPA- PT Sta. 841+78.20
-RPA- PRC Sta. 842+18.20
-RPA- PC Sta. 844+37.63
-RPA- PT Sta. 846+57.03
-RPA- PRC Sta. 846+97.03
-RPA- PC Sta. 849+16.46
-RPA- PT Sta. 851+35.86
-RPA- PRC Sta. 851+75.86
-RPA- PC Sta. 853+95.29
-RPA- PT Sta. 856+14.69
-RPA- PRC Sta. 856+54.69
-RPA- PC Sta. 858+74.12
-RPA- PT Sta. 860+93.52
-RPA- PRC Sta. 861+33.52
-RPA- PC Sta. 863+52.95
-RPA- PT Sta. 865+72.35
-RPA- PRC Sta. 866+12.35
-RPA- PC Sta. 868+31.78
-RPA- PT Sta. 870+51.18
-RPA- PRC Sta. 870+91.18
-RPA- PC Sta. 873+10.61
-RPA- PT Sta. 875+30.01
-RPA- PRC Sta. 875+70.01
-RPA- PC Sta. 877+89.44
-RPA- PT Sta. 880+08.84
-RPA- PRC Sta. 880+48.84
-RPA- PC Sta. 882+68.27
-RPA- PT Sta. 884+87.67
-RPA- PRC Sta. 885+27.67
-RPA- PC Sta. 887+47.10
-RPA- PT Sta. 889+66.50
-RPA- PRC Sta. 890+06.50
-RPA- PC Sta. 892+25.93
-RPA- PT Sta. 894+45.33
-RPA- PRC Sta. 894+85.33
-RPA- PC Sta. 897+04.76
-RPA- PT Sta. 899+24.16
-RPA- PRC Sta. 899+64.16
-RPA- PC Sta. 901+83.59
-RPA- PT Sta. 904+02.99
-RPA- PRC Sta. 904+42.99
-RPA- PC Sta. 906+62.42
-RPA- PT Sta. 908+81.82
-RPA- PRC Sta. 909+21.82
-RPA- PC Sta. 911+41.25
-RPA- PT Sta. 913+60.65
-RPA- PRC Sta. 914+00.65
-RPA- PC Sta. 916+20.08
-RPA- PT Sta. 918+39.48
-RPA- PRC Sta. 918+79.48
-RPA- PC Sta. 920+98.91
-RPA- PT Sta. 923+18.31
-RPA- PRC Sta. 923+58.31
-RPA- PC Sta. 925+77.74
-RPA- PT Sta. 927+97.14
-RPA- PRC Sta. 928+37.14
-RPA- PC Sta. 930+56.57
-RPA- PT Sta. 932+75.97
-RPA- PRC Sta. 933+15.97
-RPA- PC Sta. 935+35.40
-RPA- PT Sta. 937+54.80
-RPA- PRC Sta. 937+94.80
-RPA- PC Sta. 940+14.23
-RPA- PT Sta. 942+33.63
-RPA- PRC Sta. 942+73.63
-RPA- PC Sta. 944+93.06
-RPA- PT Sta. 947+12.46
-RPA- PRC Sta. 947+52.46
-RPA- PC Sta. 949+71.89
-RPA- PT Sta. 951+91.29
-RPA- PRC Sta. 952+31.29
-RPA- PC Sta. 954+50.72
-RPA- PT Sta. 956+70.12
-RPA- PRC Sta. 957+10.12
-RPA- PC Sta. 959+29.55
-RPA- PT Sta. 961+48.95
-RPA- PRC Sta. 961+88.95
-RPA- PC Sta. 964+08.38
-RPA- PT Sta. 966+27.78
-RPA- PRC Sta. 966+67.78
-RPA- PC Sta. 968+87.21
-RPA- PT Sta. 971+06.61
-RPA- PRC Sta. 971+46.61
-RPA- PC Sta. 973+66.04
-RPA- PT Sta. 975+85.44
-RPA- PRC Sta. 976+25.44
-RPA- PC Sta. 978+44.87
-RPA- PT Sta. 980+64.27
-RPA- PRC Sta. 981+04.27
-RPA- PC Sta. 983+23.70
-RPA- PT Sta. 985+43.10
-RPA- PRC Sta. 985+83.10
-RPA- PC Sta. 988+02.53
-RPA- PT Sta. 990+21.93
-RPA- PRC Sta. 990+61.93
-RPA- PC Sta. 992+81.36
-RPA- PT Sta. 995+00.76
-RPA- PRC Sta. 995+40.76
-RPA- PC Sta. 997+60.19
-RPA- PT Sta. 999+79.59
-RPA- PRC Sta. 1000+19.59
-RPA- PC Sta. 1002+39.02
-RPA- PT Sta. 1004+58.42
-RPA- PRC Sta. 1004+98.42
-RPA- PC Sta. 1007+17.85
-RPA- PT Sta. 1009+37.25
-RPA- PRC Sta. 1009+77.25
-RPA- PC Sta. 1011+96.68
-RPA- PT Sta. 1014+16.08
-RPA- PRC Sta. 1014+56.08
-RPA- PC Sta. 1016+75.51
-RPA- PT Sta. 1018+94.91
-RPA- PRC Sta. 1019+34.91
-RPA- PC Sta. 1021+54.34
-RPA- PT Sta. 1023+73.74
-RPA- PRC Sta. 1024+13.74
-RPA- PC Sta. 1026+33.17
-RPA- PT Sta. 1028+52.57
-RPA- PRC Sta. 1028+92.57
-RPA- PC Sta. 1031+12.00
-RPA- PT Sta. 1033+31.40
-RPA- PRC Sta. 1033+71.40
-RPA- PC Sta. 1035+90.83
-RPA- PT Sta. 1038+10.23
-RPA- PRC Sta. 1038+50.23
-RPA- PC Sta. 1040+69.66
-RPA- PT Sta. 1042+89.06
-RPA- PRC Sta. 1043+29.06
-RPA- PC Sta. 1045+48.49
-RPA- PT Sta. 1047+67.89
-RPA- PRC Sta. 1048+07.89
-RPA- PC Sta. 1050+27.32
-RPA- PT Sta. 1052+46.72
-RPA- PRC Sta. 1052+86.72
-RPA- PC Sta. 1055+06.15
-RPA- PT Sta. 1057+25.55
-RPA- PRC Sta. 1057+65.55
-RPA- PC Sta. 1059+84.98
-RPA- PT Sta. 1062+04.38
-RPA- PRC Sta. 1062+44.38
-RPA- PC Sta. 1064+63.81
-RPA- PT Sta. 1066+83.21
-RPA- PRC Sta. 1067+23.21
-RPA- PC Sta. 1069+42.64
-RPA- PT Sta. 1071+62.04
-RPA- PRC Sta. 1072+02.04
-RPA- PC Sta. 1074+21.47
-RPA- PT Sta. 1076+40.87
-RPA- PRC Sta. 1076+80.87
-RPA- PC Sta. 1079+00.30
-RPA- PT Sta. 1081+19.70
-RPA- PRC Sta. 1081+59.70
-RPA- PC Sta. 1083+79.13
-RPA- PT Sta. 1085+98.53
-RPA- PRC Sta. 1086+38.53
-RPA- PC Sta. 1088+57.96
-RPA- PT Sta. 1090+77.36
-RPA- PRC Sta. 1091+17.36
-RPA- PC Sta. 1093+36.79
-RPA- PT Sta. 1095+56.19
-RPA- PRC Sta. 1095+96.19
-RPA- PC Sta. 1098+15.62
-RPA- PT Sta. 1100+35.02
-RPA- PRC Sta. 1100+75.02
-RPA- PC Sta. 1102+94.45
-RPA- PT Sta. 1105+13.85
-RPA- PRC Sta. 1105+53.85
-RPA- PC Sta. 1107+73.28
-RPA- PT Sta. 1109+92.68
-RPA- PRC Sta. 1110+32.68
-RPA- PC Sta. 1112+52.11
-RPA- PT Sta. 1114+71.51
-RPA- PRC Sta. 1115+11.51
-RPA- PC Sta. 1117+30.94
-RPA- PT Sta. 1119+50.34
-RPA- PRC Sta. 1119+90.34
-RPA- PC Sta. 1122+09.77
-RPA- PT Sta. 1124+29.17
-RPA- PRC Sta. 1124+69.17
-RPA- PC Sta. 1126+88.60
-RPA- PT Sta. 1129+08.00
-RPA- PRC Sta. 1129+48.00
-RPA- PC Sta. 1131+67.43
-RPA- PT Sta. 1133+86.83
-RPA- PRC Sta. 1134+26.83
-RPA- PC Sta. 1136+46.26
-RPA- PT Sta. 1138+65.66
-RPA- PRC Sta. 1139+05.66
-RPA- PC Sta. 1141+25.09
-RPA- PT Sta.