DocuSign Envelope ID: 33BF4607-375F-4E29-B220-E18AC53BB062

PROJECT REFERENCE NO.	SHEET NO.
B-4626	13

ROADWAY DESIGN ENGINEER
NORTH CAROLINA PROFESSIONAL SEAL 042452 ENGINEER JOHN J. HESS
9/14/2021
620BF8BCA52C43A

HYDRAULICS ENGINEER
NORTH CAROLINA PROFESSIONAL SEAL 040801 ENGINEER PAUL H. CAMERON
9/14/2021
E9B339B26CDF4AC

DOCUMENT NOT CONSIDERED FINAL UNLESS ALL SIGNATURES COMPLETED

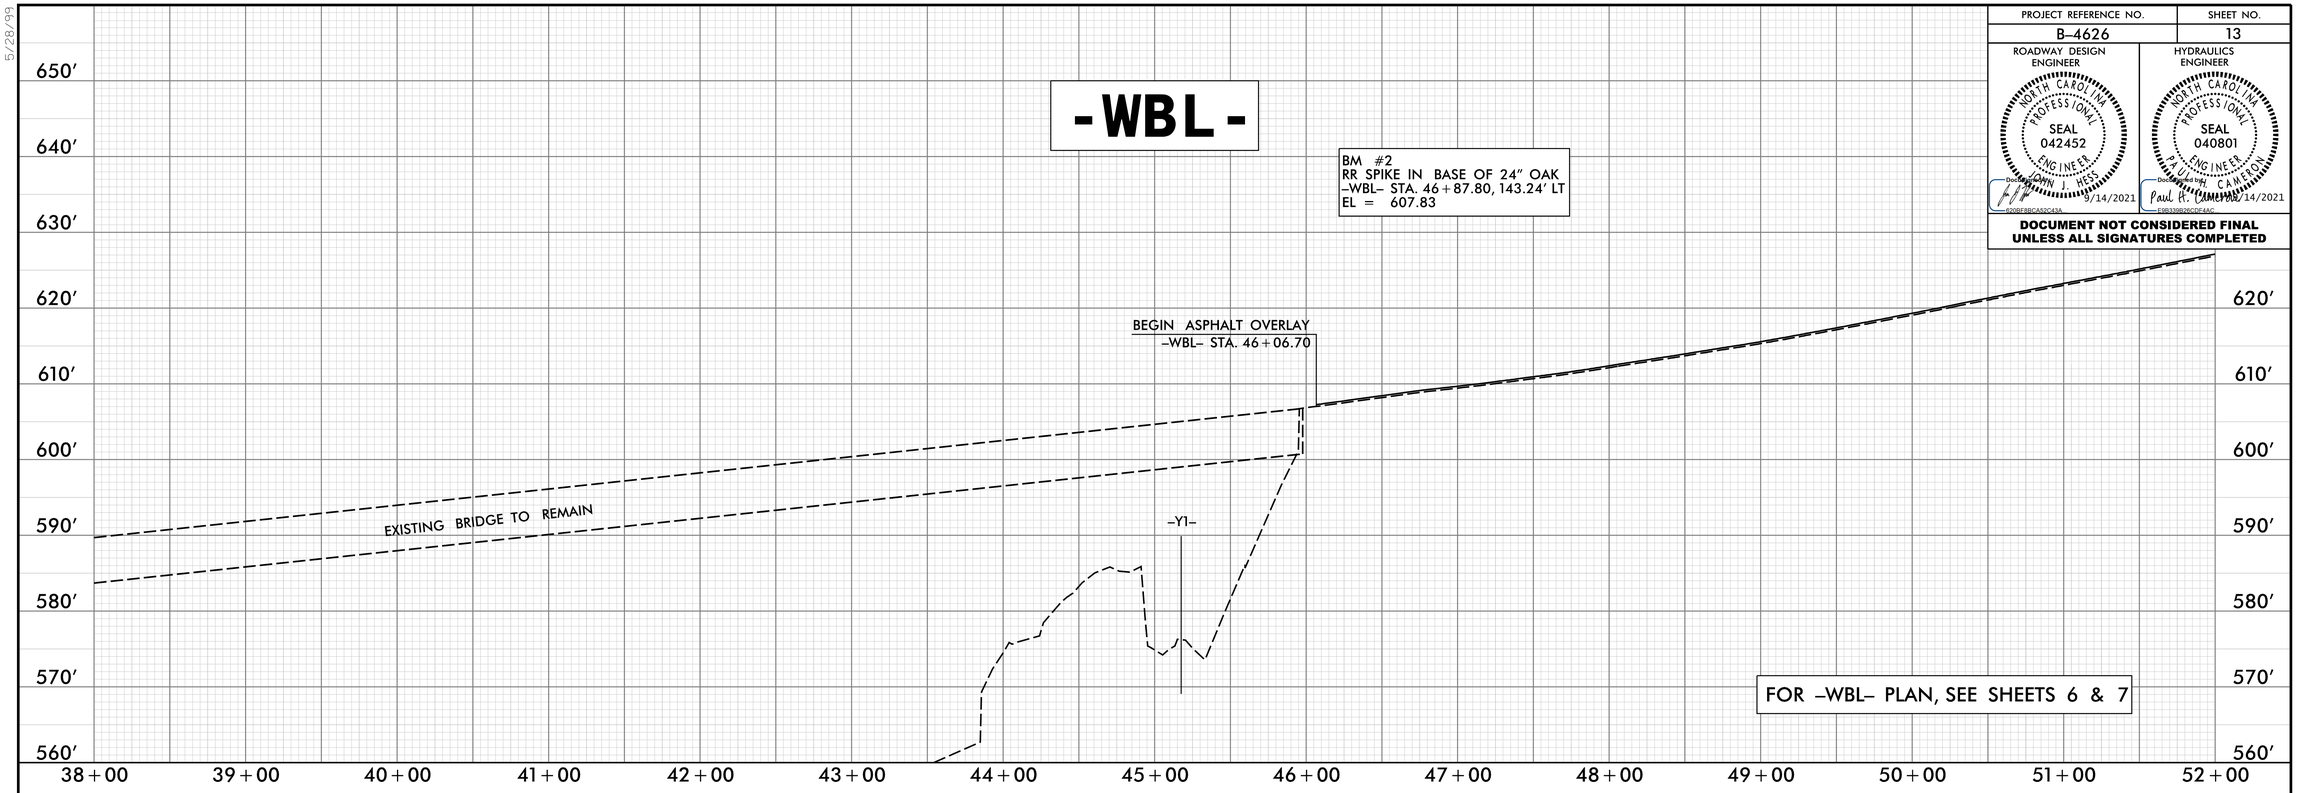

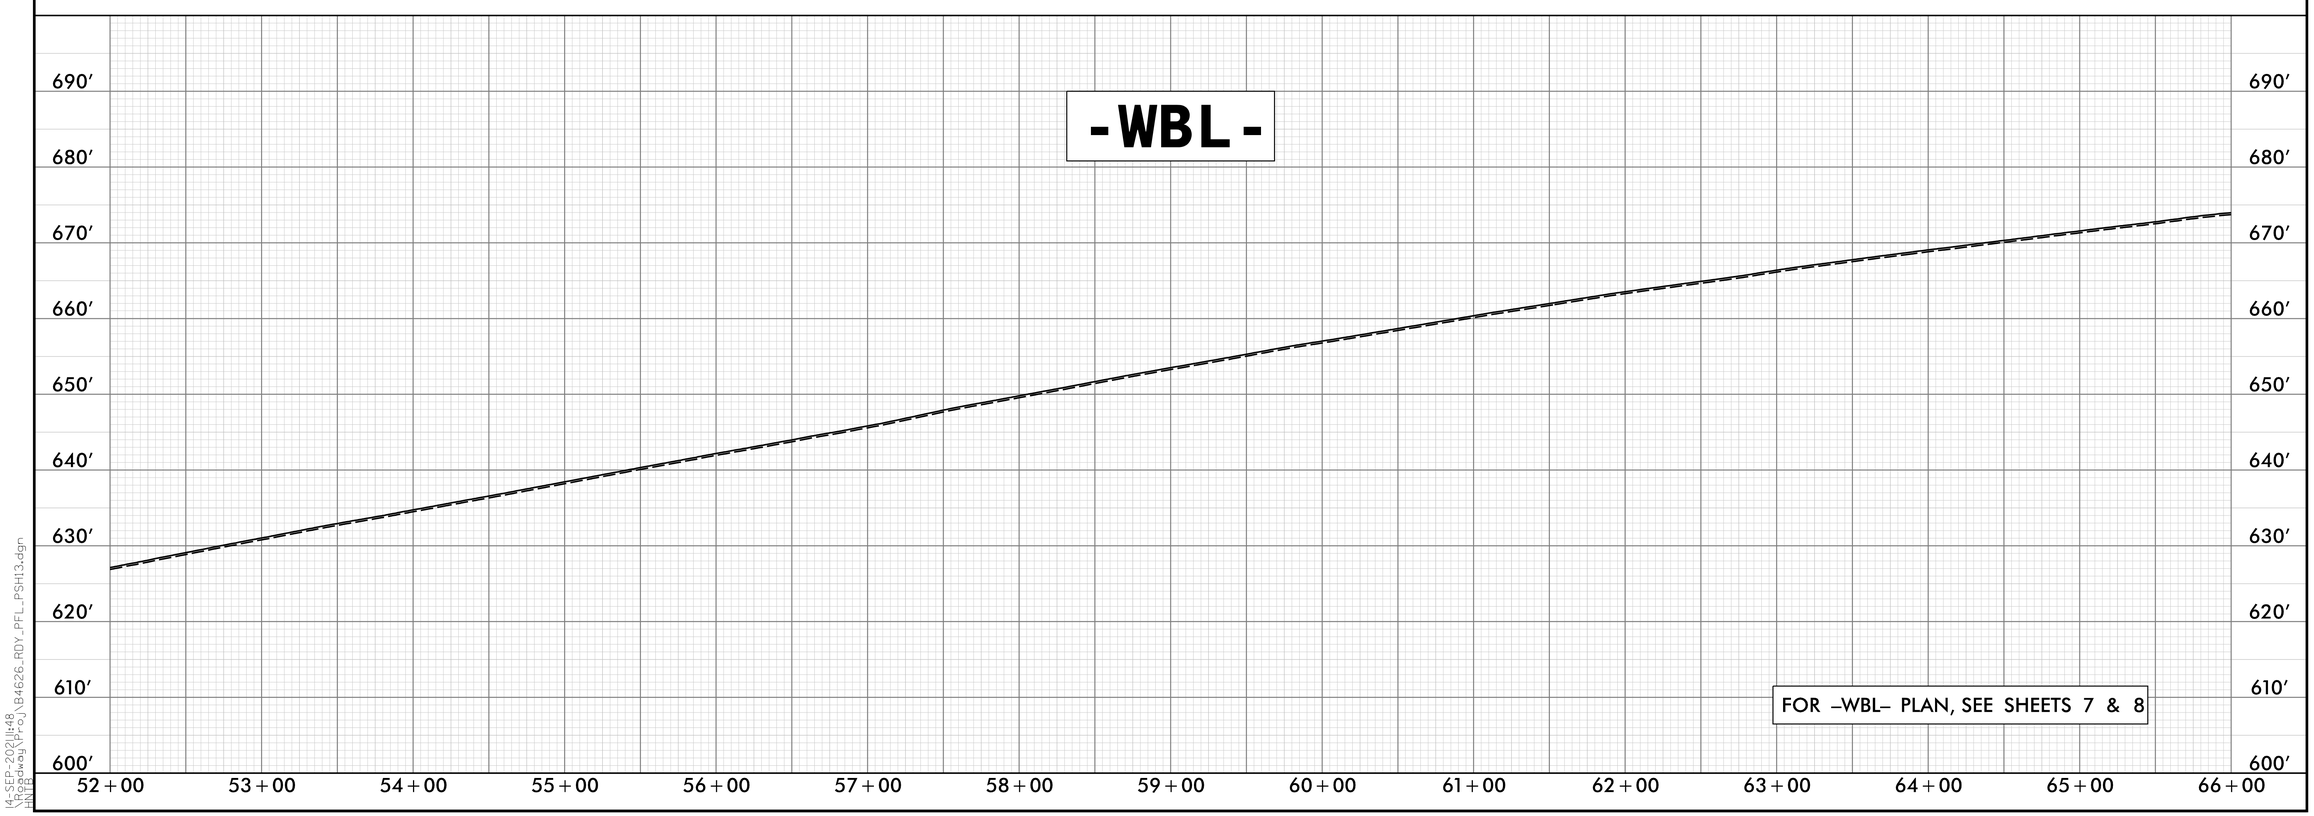

5/28/99

14-SEP-2021 11:48
\Roadway\Proj\B4626_RDY_PFL_PSH13.dgn
HNTB