DocuSign Envelope ID: A9D45A78-F2D4-4C55-A019-0B74777E4890

PROJ. REFERENCE NO.	SHEET NO.
B-4626	TMP- 8

Ⓐ R11-2
48" x 30"

TYPE III BARRICADE

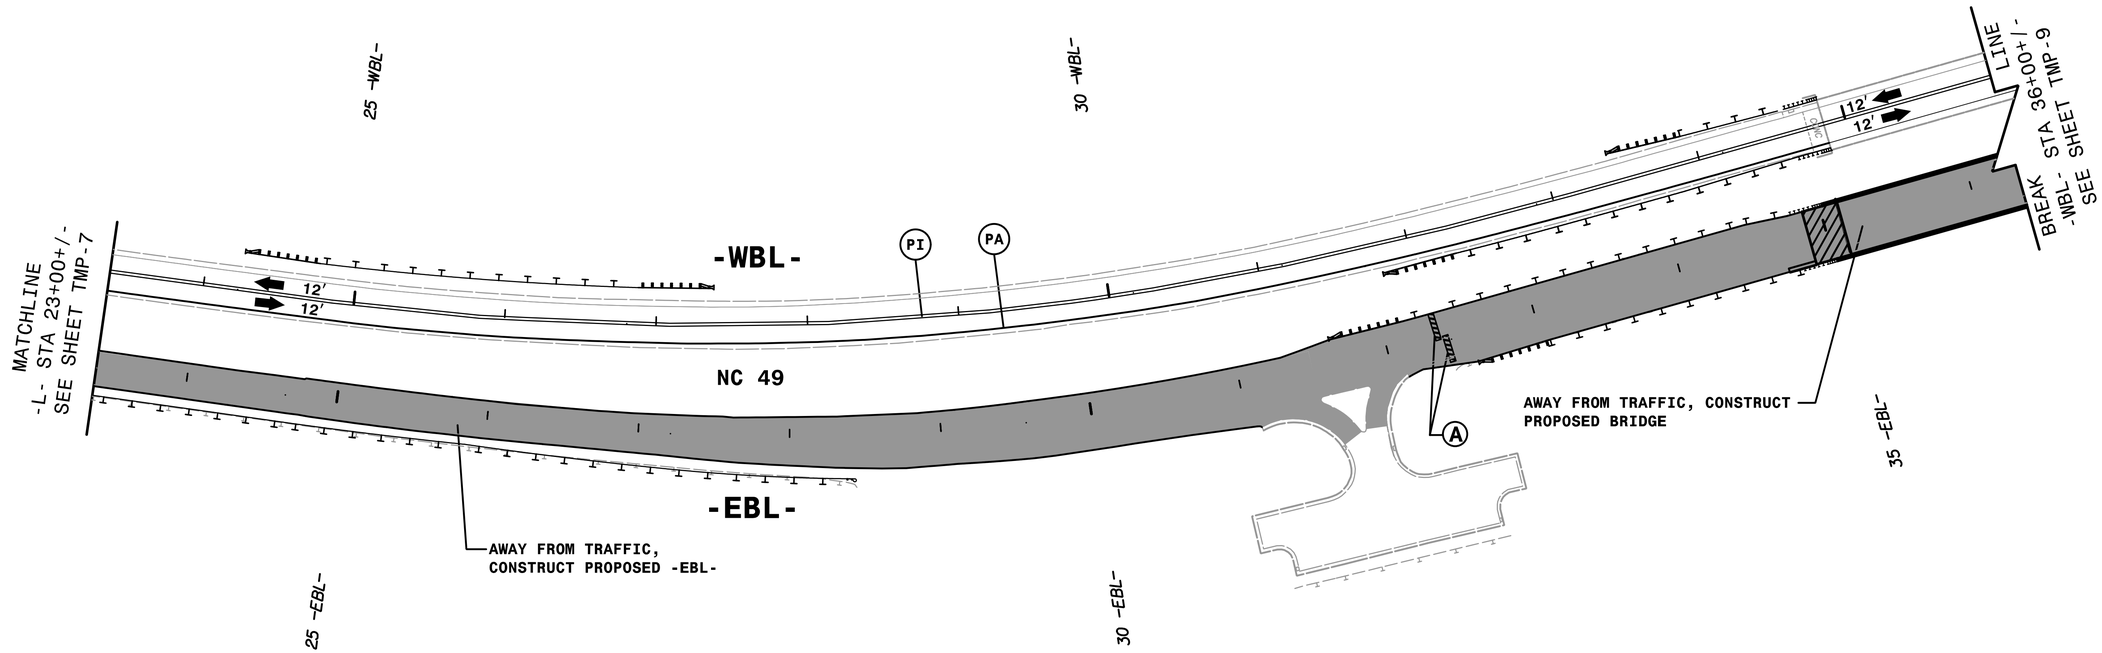

APPROVED: DocuSigned by: Helen Shyu DF15975A95E44EF...

DATE: 9/13/2021

SEAL

NORTH CAROLINA PROFESSIONAL ENGINEER SEAL 042517 HELEN SHYU

DOCUMENT NOT CONSIDERED FINAL UNLESS ALL SIGNATURES COMPLETED

DIVISION OF HIGHWAYS * STATE OF NORTH CAROLINA * DEPARTMENT OF TRANSPORTATION * WORK ZONE TRAFFIC CONTROL *

TRANSPORTATION MANAGEMENT PLAN

PHASE II DETAIL

HNTB NORTH CAROLINA, P.C.
343 E. Six Forks Road, Suite 200
Raleigh, North Carolina 27609
NC License No: C-1554

3/3/2020
...\TCP\B4626_te_ p2d2.dgn
HNTB