8/17/99

PROJECT REFERENCE NO.	SHEET NO.
B-4626	EC-6/CONST.6
R/W SHEET NO.	
ROADWAY DESIGN ENGINEER	HYDRAULICS ENGINEER

HNTB
HNTB NORTH CAROLINA, P.C.
343 E. Six Forks Road, Suite 200
Raleigh, North Carolina 27609
NC License No: C-1554

CLEAN WATER DIVERSION
CWD — CWD — CWD — CWD
(Not to Scale)

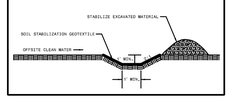

CLEARING AND GRUBBING EROSION CONTROL FOR CONSTRUCTION SHEET 6

NOTE:
PLACE TEMPORARY ROCK SEDIMENT DAMS TYPE – B AND TEMPORARY ROCK SILT CHECKS TYPE – A AT DRAINAGE OUTLETS.

ENVIRONMENTALLY SENSITIVE AREA
SEE PROJECT SPECIAL PROVISIONS

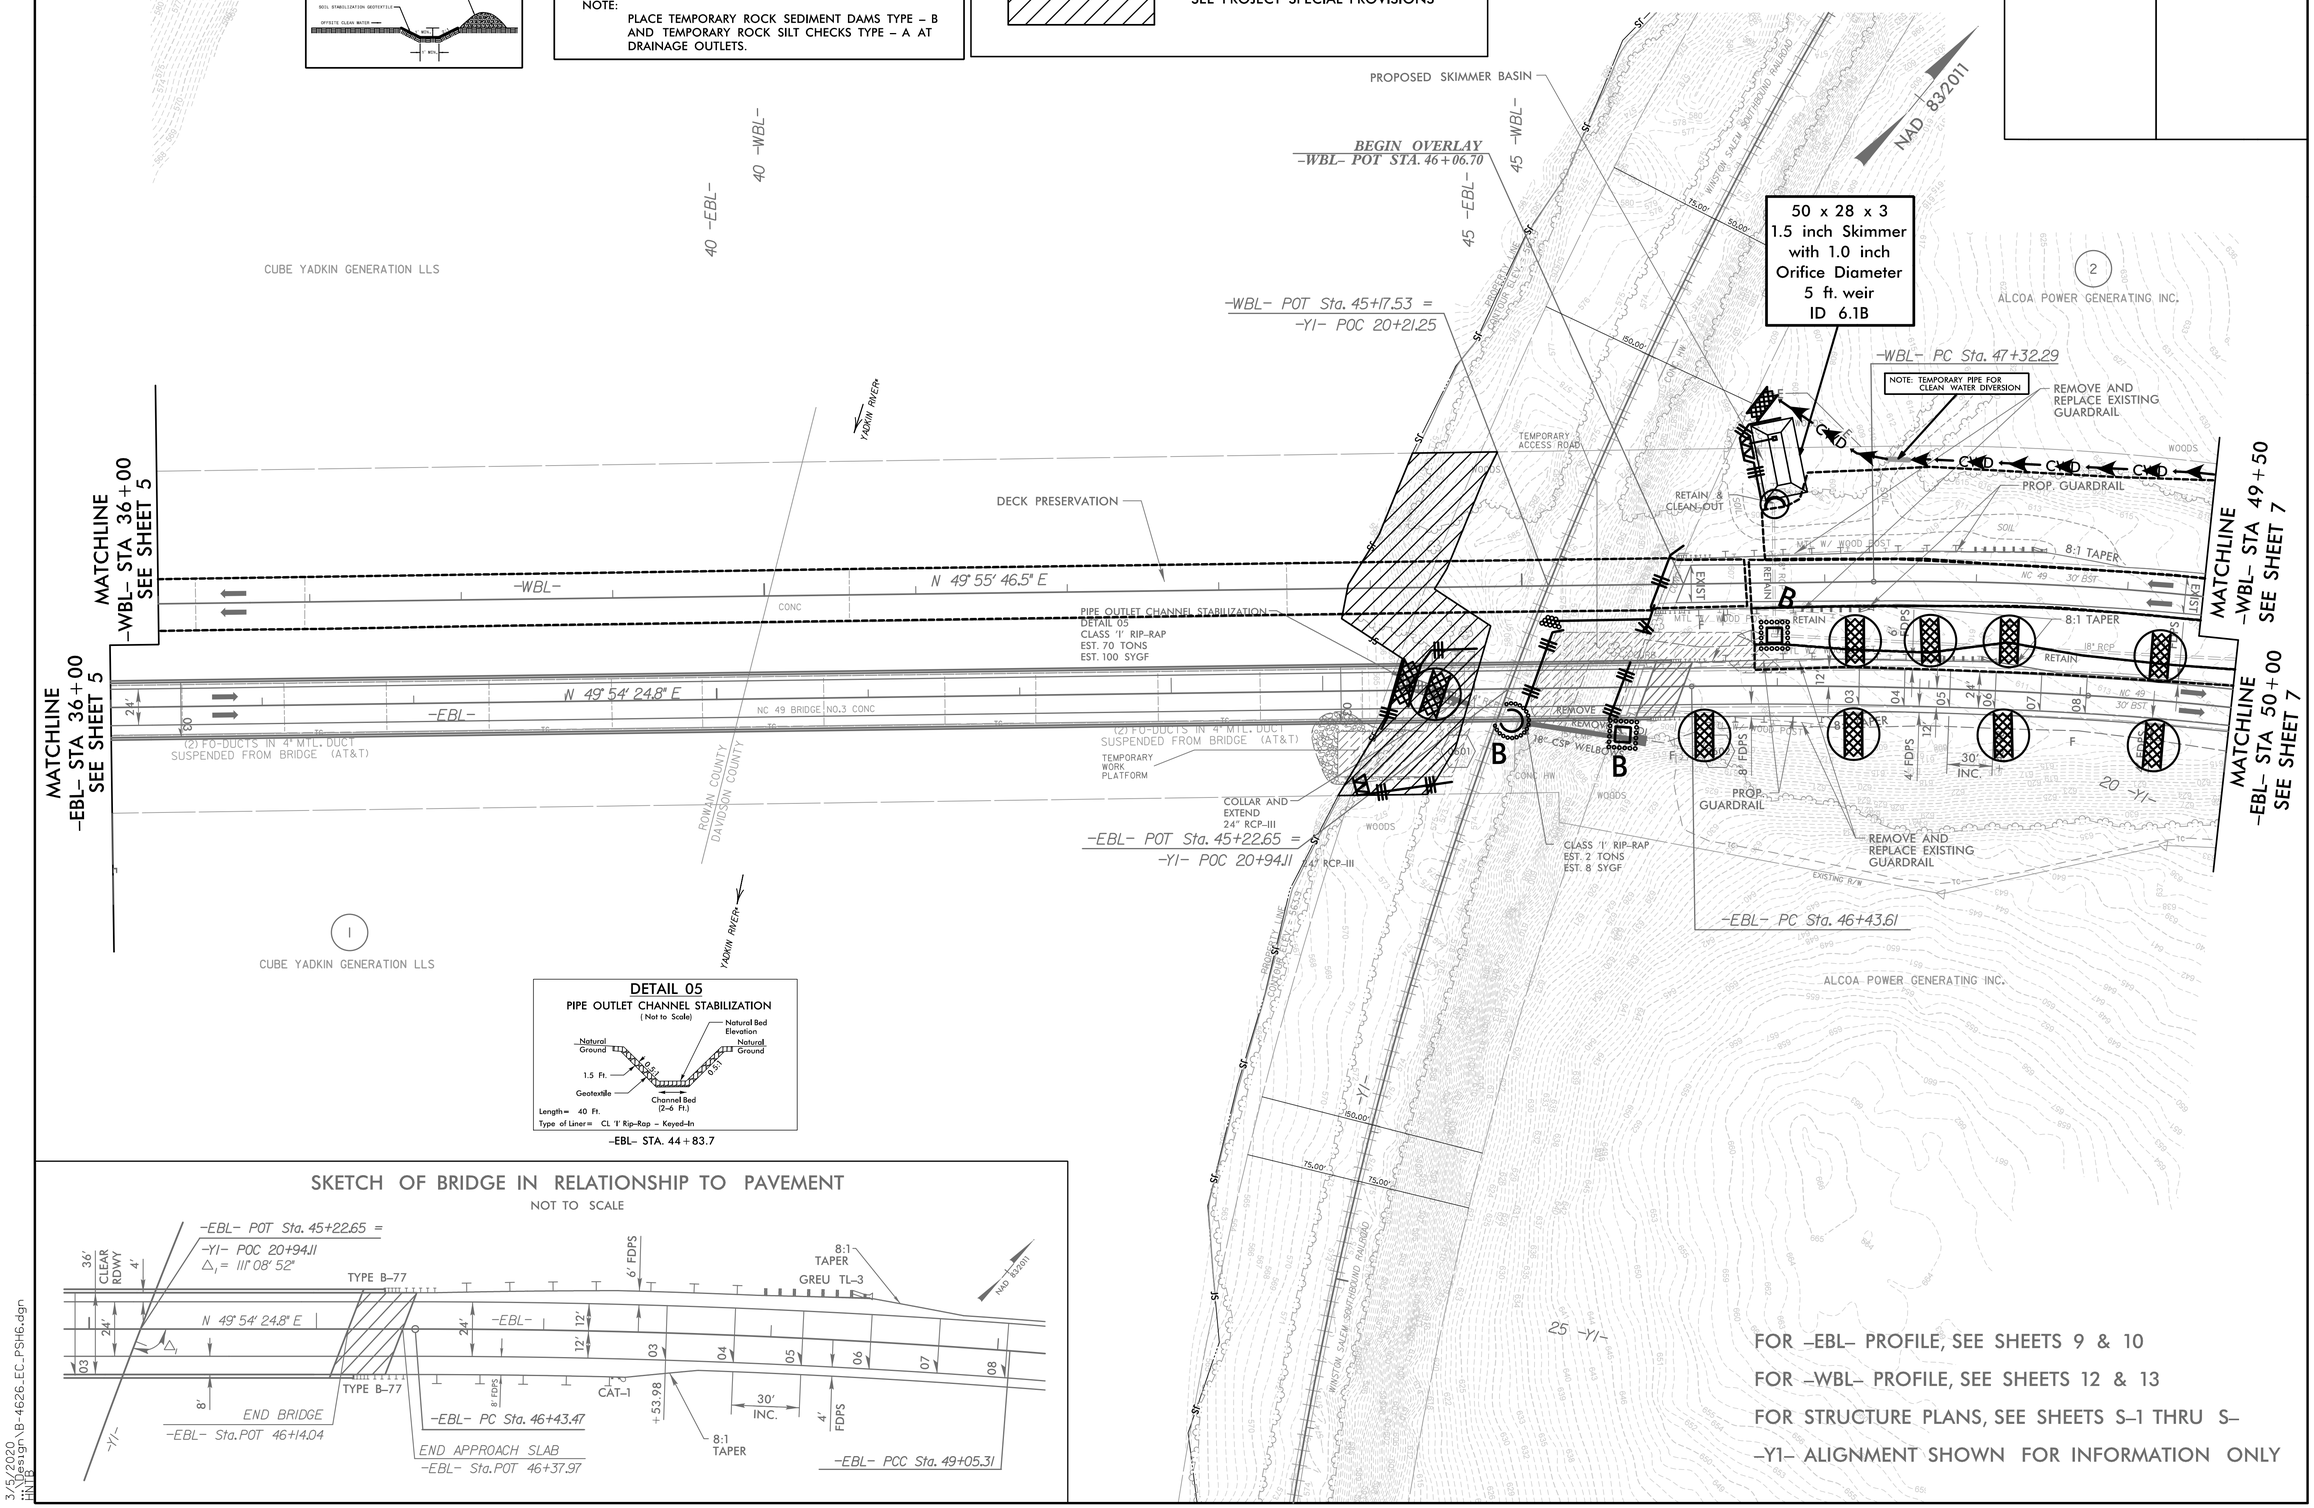

DETAIL 05
PIPE OUTLET CHANNEL STABILIZATION
(Not to Scale)

-EBL- STA. 44+83.7

SKETCH OF BRIDGE IN RELATIONSHIP TO PAVEMENT
NOT TO SCALE

FOR –EBL– PROFILE, SEE SHEETS 9 & 10

FOR –WBL– PROFILE, SEE SHEETS 12 & 13

FOR STRUCTURE PLANS, SEE SHEETS S–1 THRU S–

–Y1– ALIGNMENT SHOWN FOR INFORMATION ONLY

3/5/2020
...\Design\B-4626_EC_PSH6.dgn
HNTB