8/17/99

HNTB NORTH CAROLINA, P.C.
343 E. Six Forks Road, Suite 200
Raleigh, North Carolina 27609
NC License No: C-1554

| PROJECT REFERENCE NO. | SHEET NO. |
|---|---|
| B-4626 | EC-11/CONST.6 |
| R/W SHEET NO. | |
| ROADWAY DESIGN ENGINEER | HYDRAULICS ENGINEER |

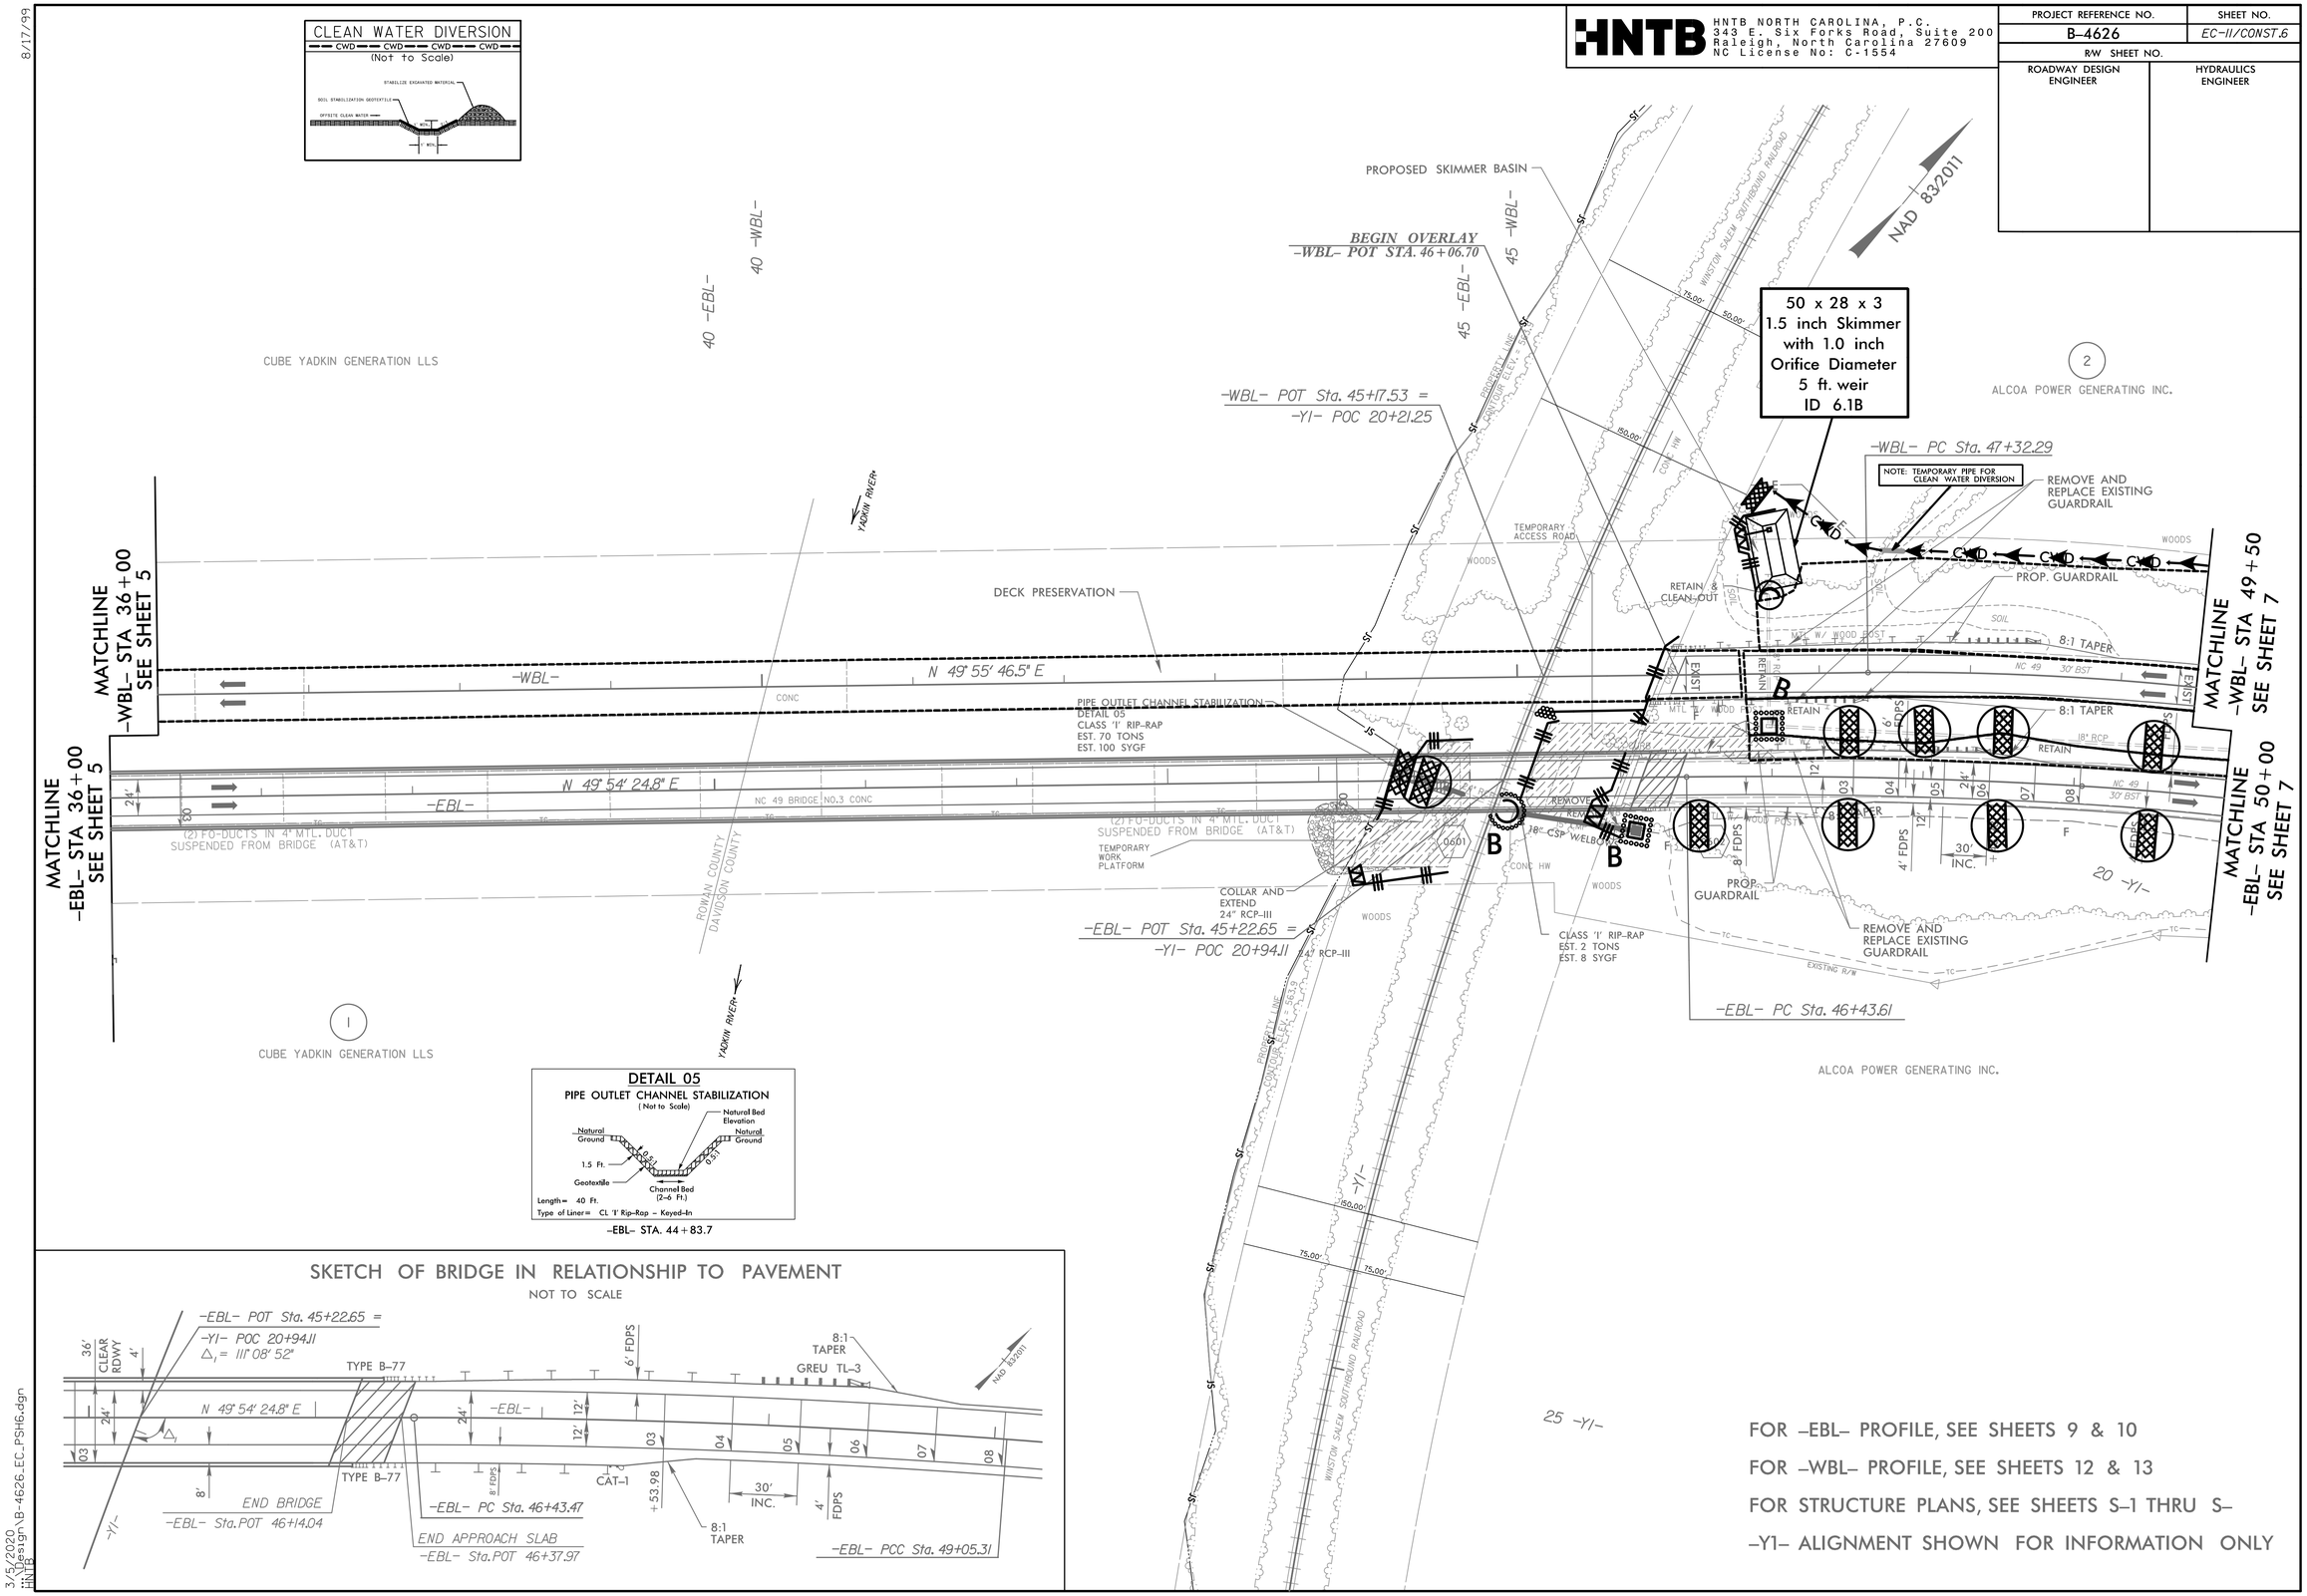


FOR -EBL- PROFILE, SEE SHEETS 9 & 10

FOR -WBL- PROFILE, SEE SHEETS 12 & 13

FOR STRUCTURE PLANS, SEE SHEETS S-1 THRU S-

-Y1- ALIGNMENT SHOWN FOR INFORMATION ONLY

3/5/2020
Design\B-4626_EC_PSH6.dgn
HNTB