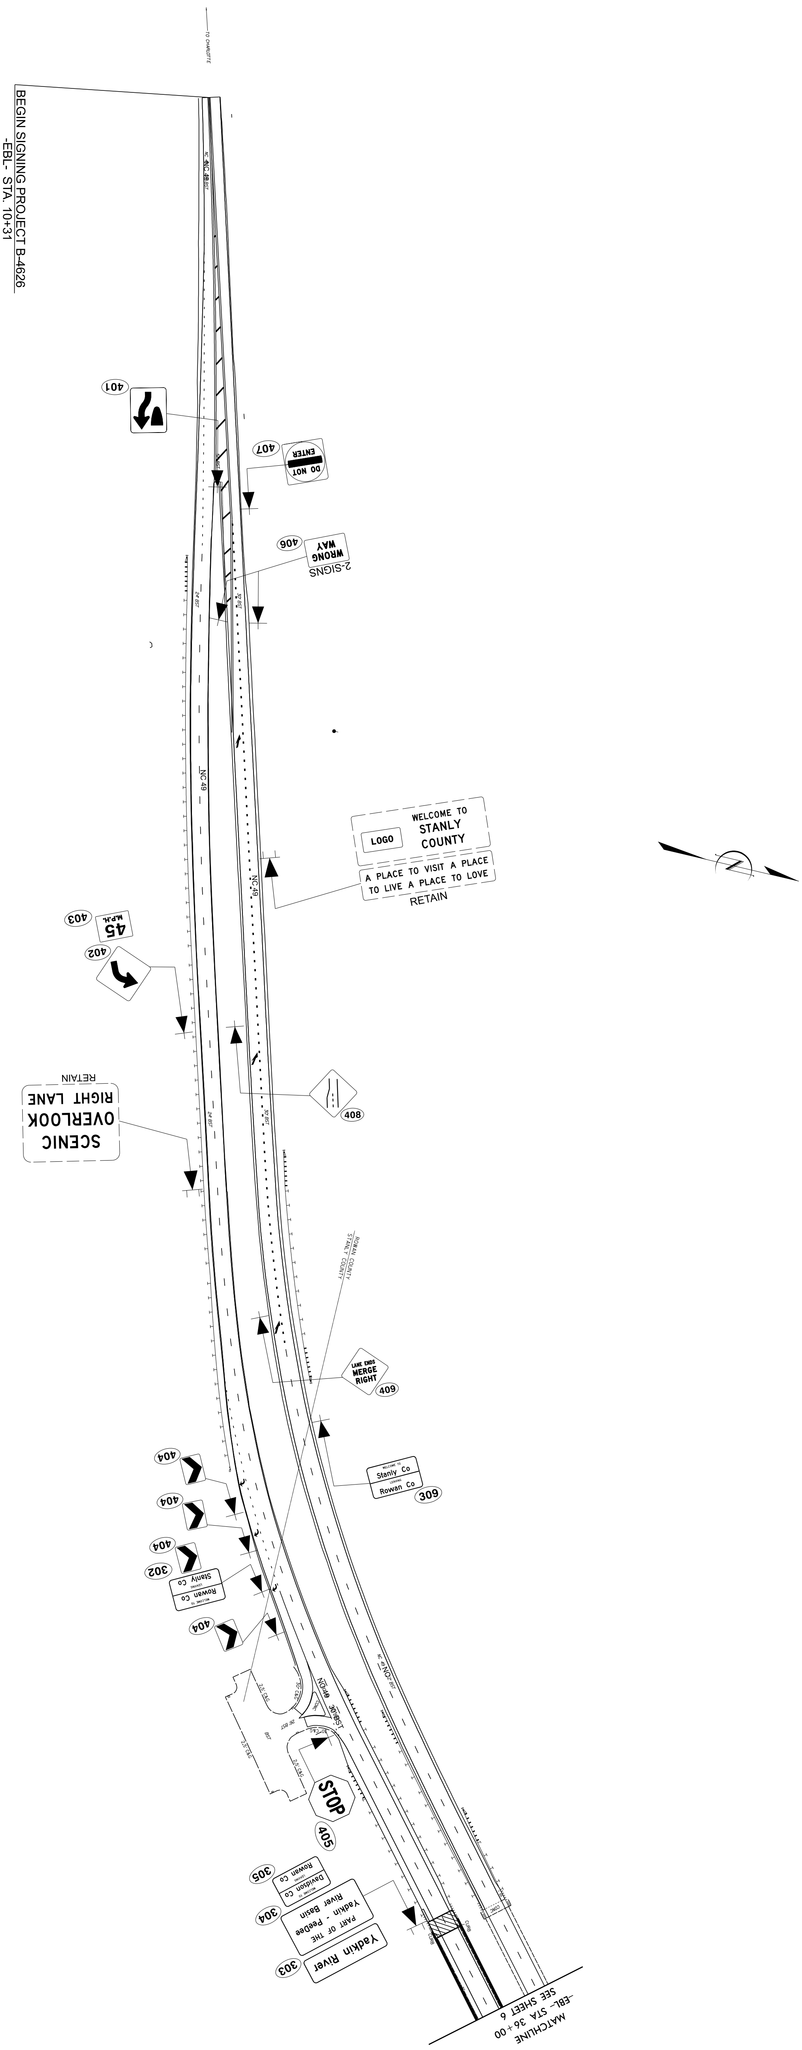

PROPOSED SIGNS

INCOMPLETE PLANS
DOCUMENT NOT CONSIDERED FINAL
UNLESS ALL SIGNATURES COMPLETED

NORTH CAROLINA
PROFESSIONAL
SEAL
024921
ENGINEER
PETER B. KOCH

SEAL
DATE
APPROVED

B-4626
SIGN 5

NORTH CAROLINA DEPARTMENT OF TRANSPORTATION