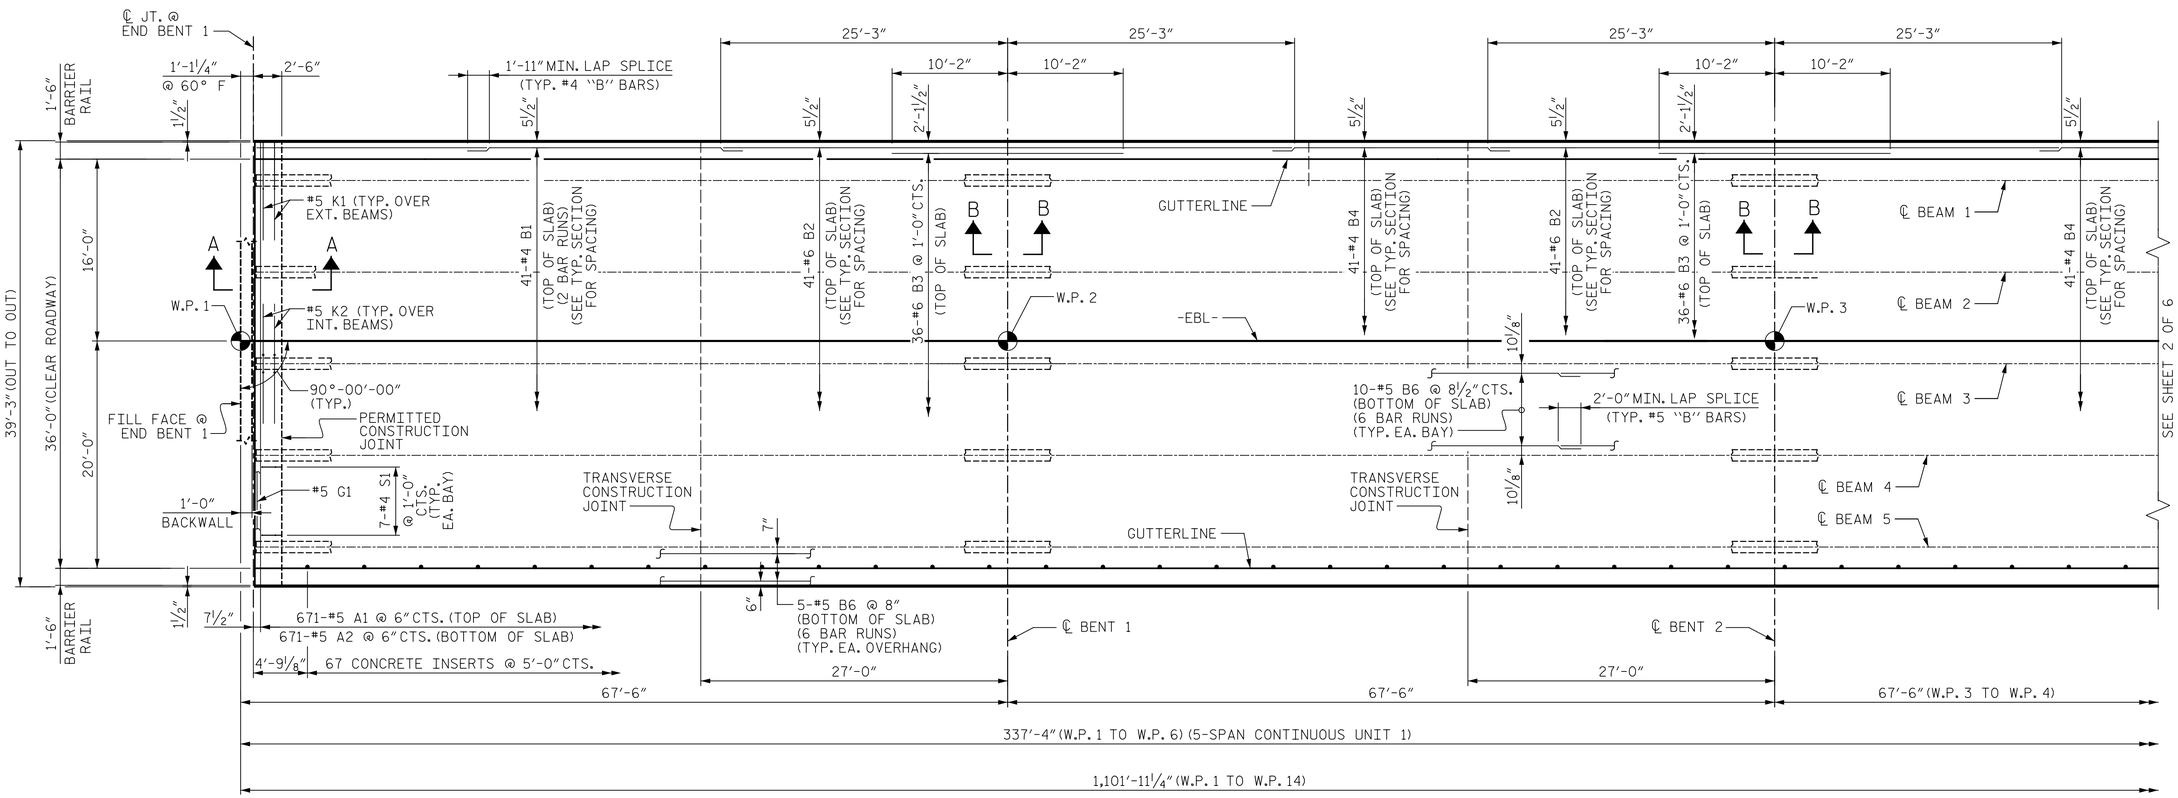

SPAN A SPAN B SPAN C

PLAN OF SPANS - UNIT 1

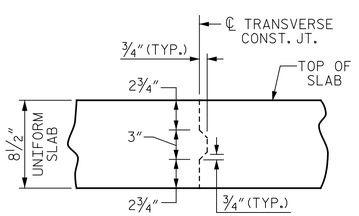

TRANSVERSE CONSTRUCTION JOINT

NOTE: REINFORCING STEEL IN SLAB NOT SHOWN. LONGITUDINAL REINFORCING STEEL SHALL BE CONTINUOUS THROUGH JOINT.

PROJECT NO. B-4626
STANLY, ROWAN AND DAVIDSON COUNTY
STATION: 45+22.65 -EBL-

SHEET 1 OF 6

STATE OF NORTH CAROLINA
DEPARTMENT OF TRANSPORTATION
RALEIGH

SUPERSTRUCTURE
PLAN OF SPANS
UNIT 1

REVISIONS						SHEET NO.
NO.	BY:	DATE:	NO.	BY:	DATE:	S1-17
1			3			TOTAL SHEETS
2			4			125

DRAWN BY : T. FORD DATE : 05/2020
CHECKED BY : R. FISHER DATE : 05/2021
DESIGN ENGINEER OF RECORD: R. NELSON DATE : 05/2021

PLANS PREPARED BY:
Gannett Fleming
Excellence Delivered As Promised
One Glenwood Avenue
Suite 900
Raleigh, NC 27603
(919) 420-7660
NC Lic. No. F-0270

NORTH CAROLINA PROFESSIONAL SEAL 020208 ENGINEER ERIC B. NELSON JR.
DocuSigned by: Eric B. Nelson Jr. 9/2/2021
ACB808521190744CD...

DOCUMENT NOT CONSIDERED FINAL UNLESS ALL SIGNATURES COMPLETED

pw:\gfnet-pw.bentley.com:gfnet-pw-01\Documents\Projects\63639\Task 010 B-4626\Discipline\Struct\DGN\Rowan 3\Archives\Delete\401.037_B4626_SMU_S01_790003_017
9/2/2021 3:58:47 PM pdf_color_gfclt_FS.plt Rowan.pen.tbl