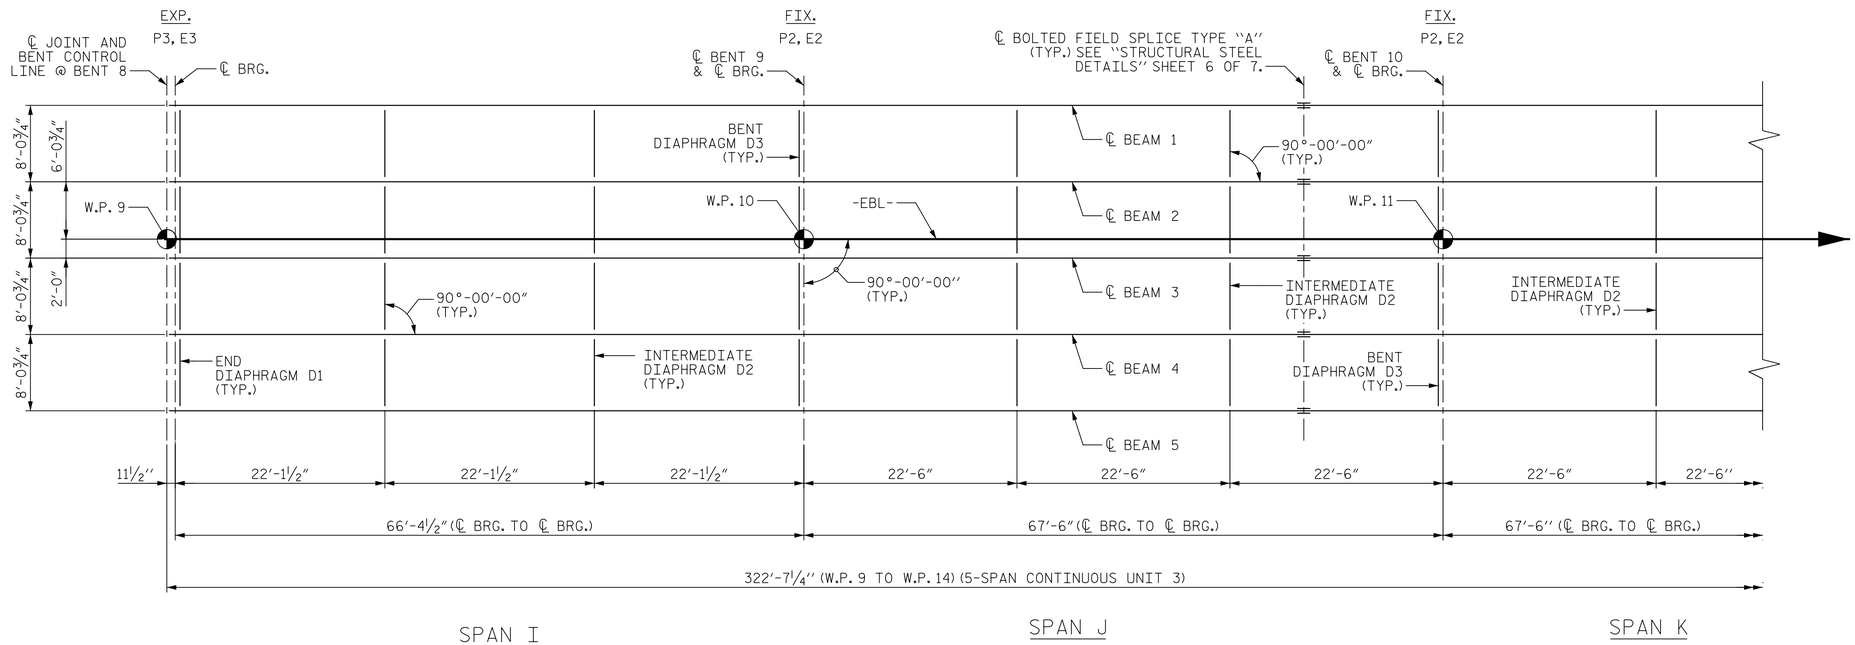

FRAMING PLAN

VARIABLE TABLE		
BEAM	"A"	"B"
1	-	68'-2⅝"
2	21'-8 7/16"	65'-1 5/16"
3	20'-8"	62'-0"
4	19'-7 7/16"	58'-10 11/16"
5	18'-7⅛"	55'-9⅜"

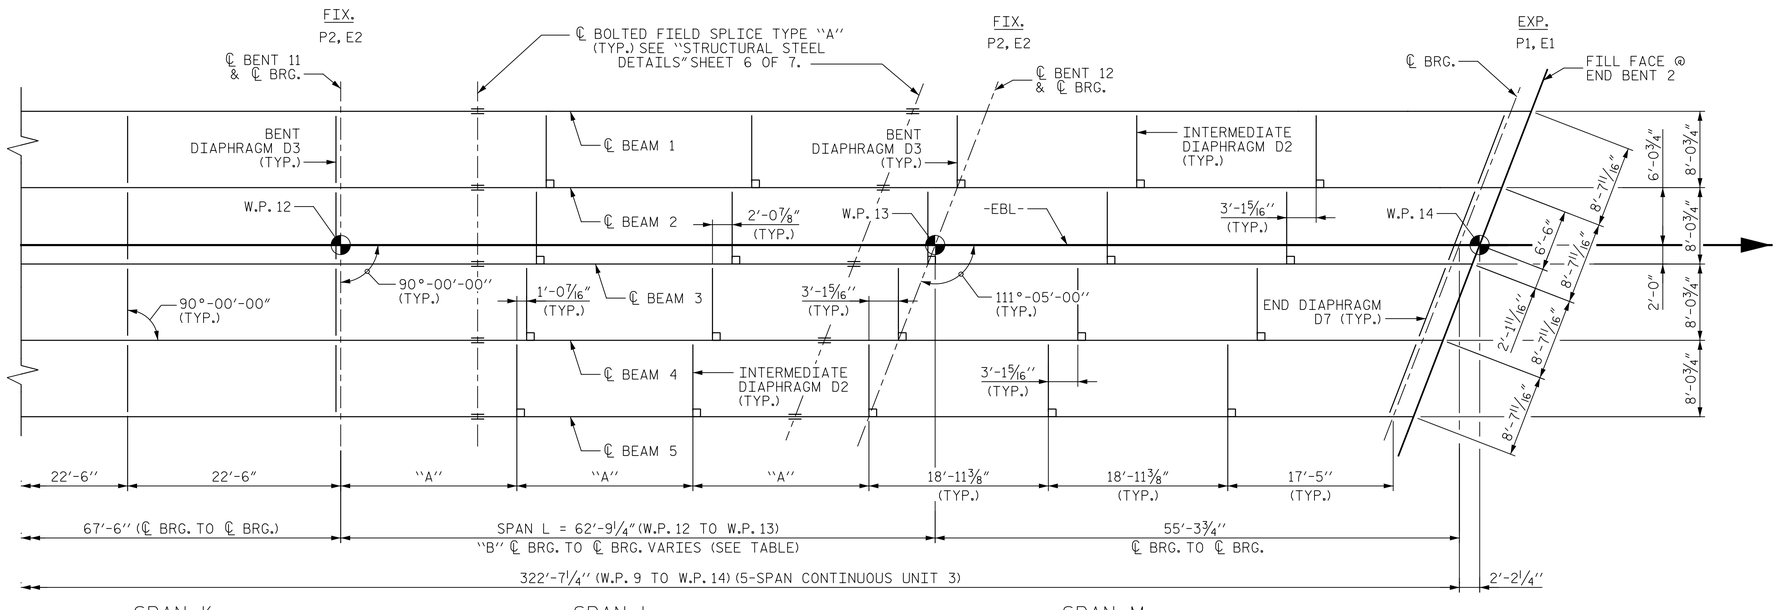

FRAMING PLAN

PROJECT NO. B-4626
STANLY, ROWAN AND DAVIDSON COUNTY
STATION: 45+22.65 -EBL-

SHEET 4 OF 4

STATE OF NORTH CAROLINA
DEPARTMENT OF TRANSPORTATION
RALEIGH

SUPERSTRUCTURE FRAMING PLAN UNIT 3

REVISIONS						SHEET NO.
NO.	BY:	DATE:	NO.	BY:	DATE:	S1-26
1			3			TOTAL SHEETS
2			4			125

DRAWN BY : T. FORD\J. MYA DATE : 04/2021
CHECKED BY : R. FISHER DATE : 05/2021
DESIGN ENGINEER OF RECORD: R. NELSON DATE : 05/2021

PLANS PREPARED BY:
Gannett Fleming
Excellence Delivered As Promised
One Glenwood Avenue
Suite 900
Raleigh, NC 27603
(919) 420-7660
NC Lic. No. F-0270

NORTH CAROLINA PROFESSIONAL SEAL 020208 ENGINEER ERIC B. NELSON

DocuSigned by: Eric Nelson 9/2/2021
ACB80821190744CD...

DOCUMENT NOT CONSIDERED FINAL UNLESS ALL SIGNATURES COMPLETED

pw:\\gfnet-pw.bentley.comgfnet-pw-01\Documents\Projects\63639\Task 010 B-4626\Discipline\Struct\DGN\Rowan 3\Archives\Delete\401_055_B4626_SMU_FP04_790003_026
9/2/2021 3:59:33 PM pdf_color_gfclt_FS.plt Rowan.pen.tbl