DocuSign Envelope ID: A90C897C-5FCD-4878-92CC-1468C57C438C

PROJ. REFERENCE NO.	SHEET NO.
I-5746C	TMP-35

KCA KISINGER CAMPO & ASSOCIATES
Kisinger Campo & Associates Corp.
301 Fayetteville St., Suite 1500
Raleigh, NC 27601
John P. Mazeres, PE No. 043935
NC Firm License No: C-1506

BRIDGE REHABILITATION

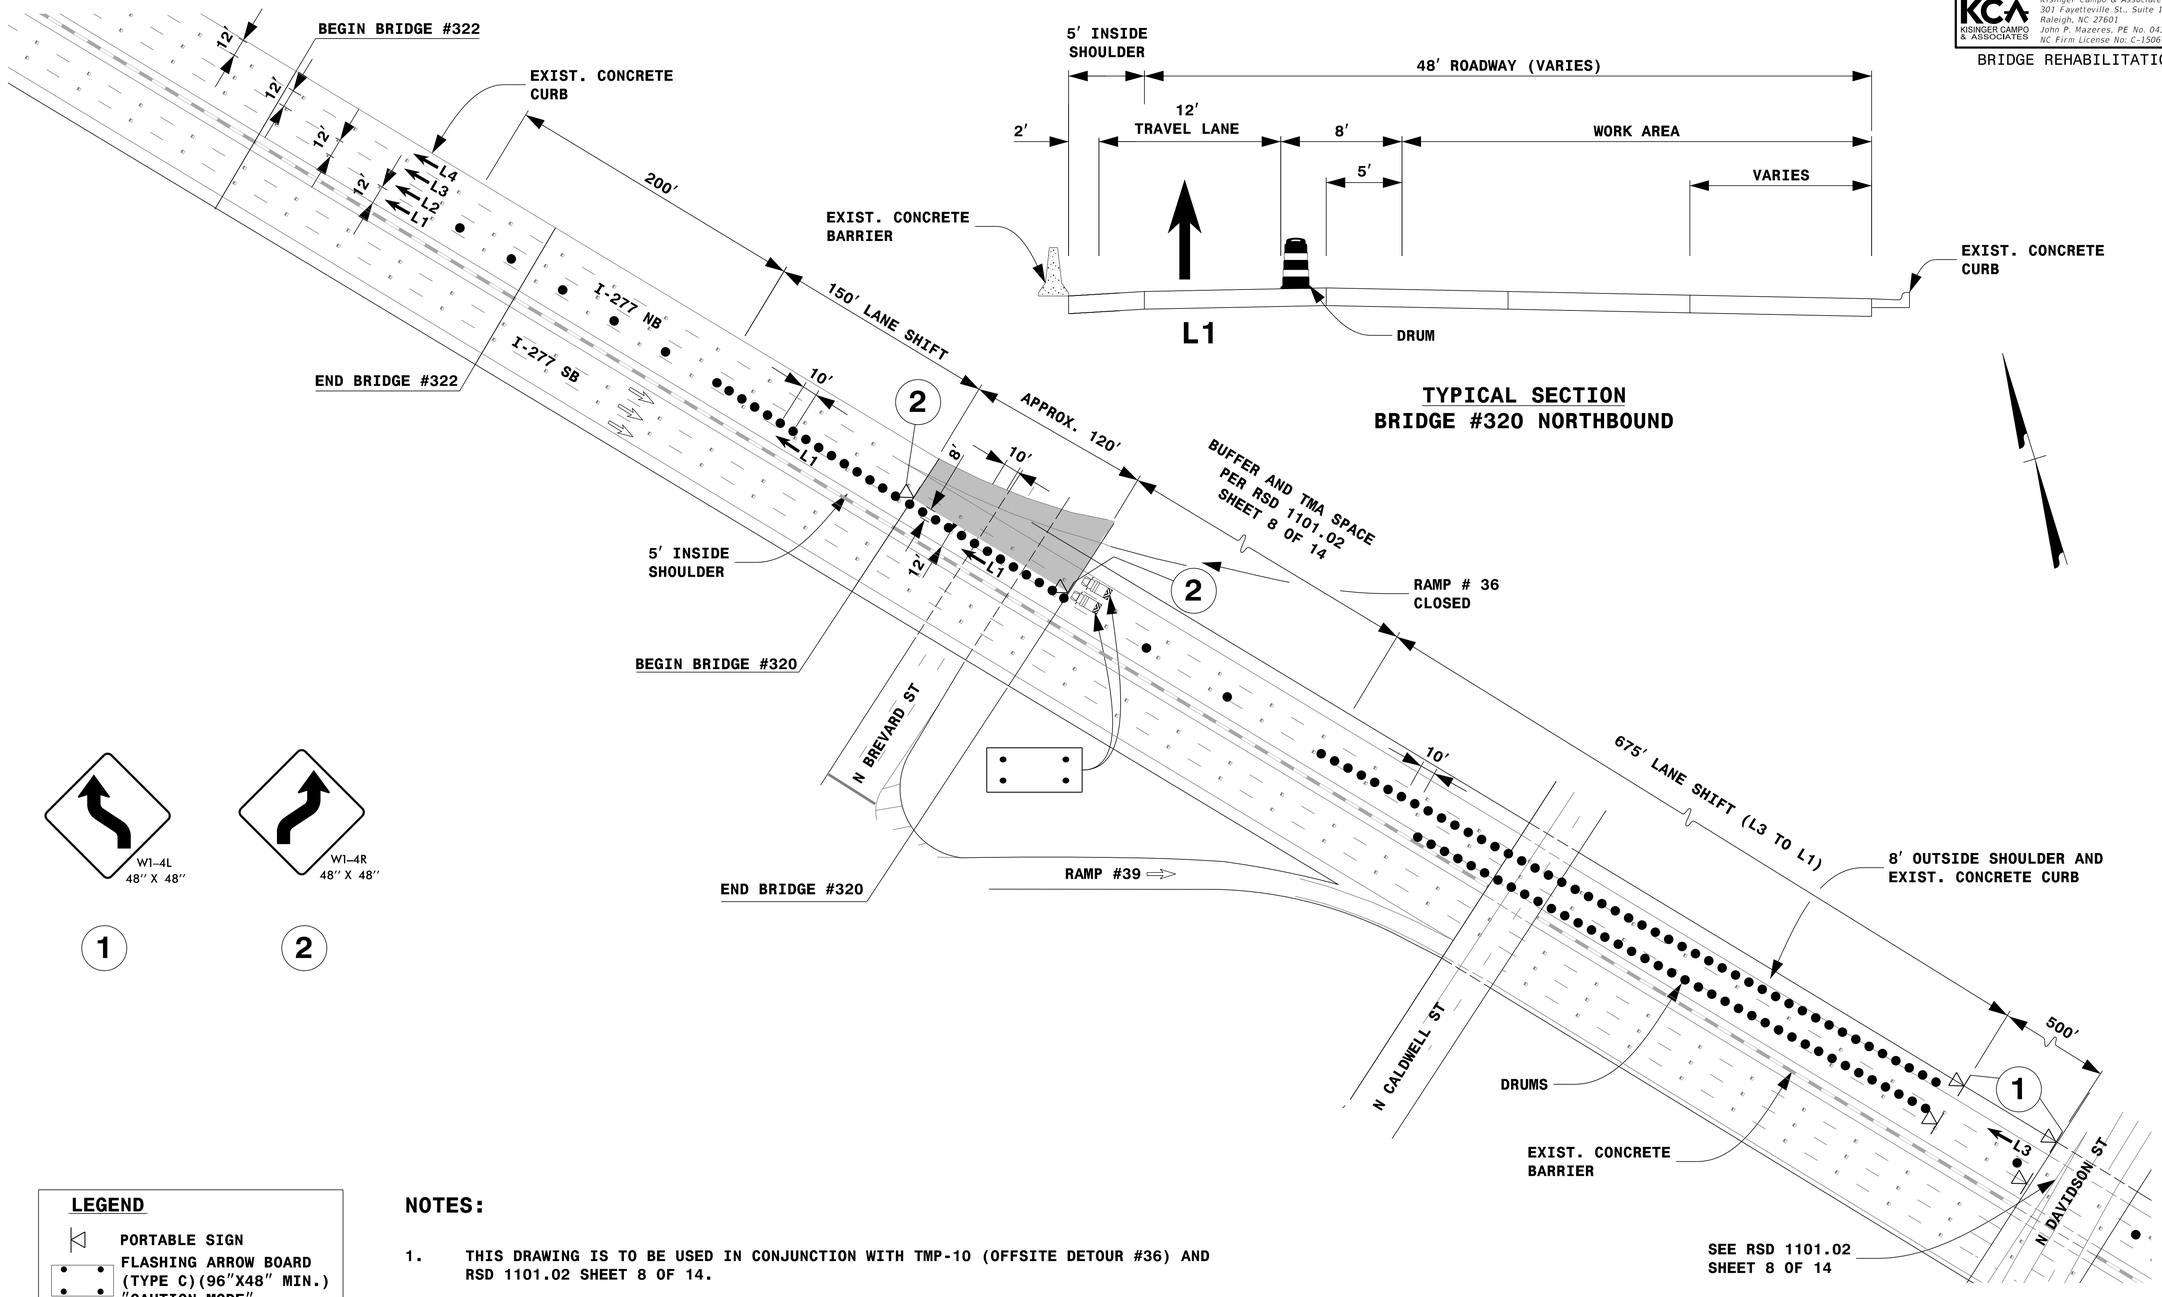

TYPICAL SECTION
BRIDGE #320 NORTHBOUND

1

2

LEGEND

- PORTABLE SIGN
- FLASHING ARROW BOARD (TYPE C)(96″X48″ MIN.) ″CAUTION MODE″
- TRUCK MOUNTED ATTENUATOR (TMA)
- WORK AREA
- DIRECTION OF TRAFFIC FLOW
- TRAFFIC DRUM

NOTES:

1. THIS DRAWING IS TO BE USED IN CONJUNCTION WITH TMP-10 (OFFSITE DETOUR #36) AND RSD 1101.02 SHEET 8 OF 14.
2. FOR ENTRANCE AND EXIT RAMPS SIGNING, REFER TO RSD 1101.01, DETAIL B & C.
3. FOR ADDITIONAL NOTES, SEE RSD 1101.01, SHEET 2.
4. SEE TMP-3 (BRIDGE REHABILITATION VICINITY MAP) FOR BRIDGE LOCATION.
5. TRAFFIC CONTROL DEVICES (1) AND (2) SHALL BE INSTALLED PER ENGINEER'S INSTRUCTIONS.

DocuSigned by: John P. Mazeres 043935
NORTH CAROLINA PROFESSIONAL SEAL 043935 ENGINEER JOHN P. MAZERES
8/5/2021

DOCUMENT NOT CONSIDERED FINAL UNLESS ALL SIGNATURES COMPLETED

DIVISION OF HIGHWAYS · STATE OF NORTH CAROLINA · DEPARTMENT OF TRANSPORTATION · WORK ZONE TRAFFIC CONTROL

LANE CLOSURE DETAIL LOCATION C-1: BRIDGE #320 NORTHBOUND (STEP 2 OF 2)

8/5/2021
2:00:38 PM
I:\5746CD_TMP-35_LANE CLOSURE DETAIL BRIDGE 320 NB STEP 2 OF 2.dgn
User:jduke