DocuSign Envelope ID: 26D4B7D1-3A5C-48A6-A83F-4B21ADD4B3F2

PROJ. REFERENCE NO.	SHEET NO.
I-5746C	TMP-14

KCA KISINGER CAMPO & ASSOCIATES
Kisinger Campo & Associates Corp.
301 Fayetteville St., Suite 1500
Raleigh, NC 27601
John P. Mazeres, PE No. 043935
NC Firm License No: C-1506

PAVEMENT PRESERVATION

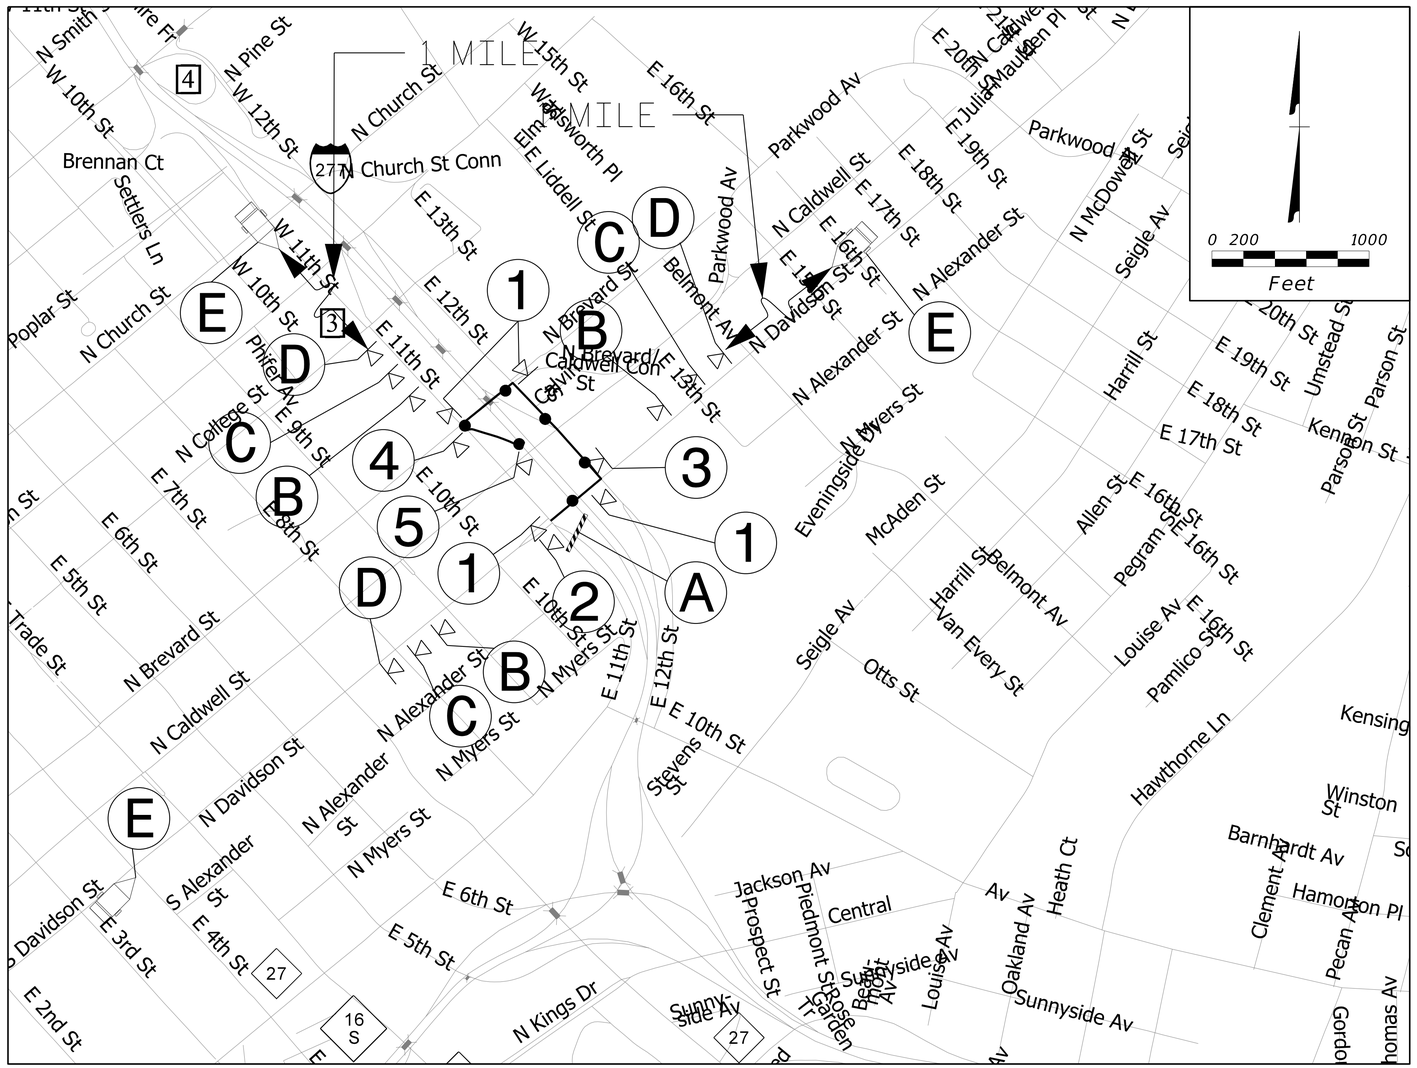

11TH ST ENTRANCE DETOUR ROUTE

R11-2
48" x 30"
ROAD CLOSED
DETOUR
M4-10L
48" x 18"
TYPE III BARRICADE

(A)

RAMP CLOSED 1000 FT
W20-3
48" x 48"

(B)

DETOUR AHEAD
W20-2
48" x 48"

(C)

RAMP CLOSED AHEAD
W20-3
48" x 48"

(D)

MESSAGE NO. 1	MESSAGE NO. 2
I-277 SB ON RAMP CLOSED	FOLLOW I-277 SB DETOUR

CHANGEABLE MESSAGE SIGN

(E)

DETOUR
SOUTH
M4-8
24" x 12"
M3-3
24" X 12"
INTERSTATE 277
M1-1
M5-1
21" X 15"

(1)

DETOUR
SOUTH
M4-8
24" x 12"
M3-3
24" X 12"
INTERSTATE 277
M1-1
M6-3
21" x 15"

(2)

DETOUR
SOUTH
M4-8
24" x 12"
M3-3
24" X 12"
INTERSTATE 277
M1-1
M5-1R
21" X 15"

(3)

DETOUR
SOUTH
M4-8
24" x 12"
M3-3
24" X 12"
INTERSTATE 277
M1-1
M6-2L
21" X 15"

(4)

END DETOUR
SOUTH
M4-8A
24" X 18"
M3-3
24" X 12"
INTERSTATE 277
M1-1

(5)

DETOUR DESCRIPTION:

E. 11TH ST. TO N. DAVIDSON ST. TO E. 12TH ST. TO N. BREVARD ST. TO I-277 SB ENTRANCE RAMP

NOTES:

TRAFFIC CONTROL DEVICES (1) THRU (5) AND (A) THRU (E) SHALL BE INSTALLED PER ENGINEER'S INSTRUCTIONS.

DocuSigned by:
John Mazeres
CEA7A1A0A0A0A0A...
NORTH CAROLINA PROFESSIONAL SEAL 043935 ENGINEER JOHN P. MAZERES
8/5/2021

DOCUMENT NOT CONSIDERED FINAL UNLESS ALL SIGNATURES COMPLETED

DIVISION OF HIGHWAYS STATE OF NORTH CAROLINA DEPARTMENT OF TRANSPORTATION WORK ZONE TRAFFIC CONTROL

OFFSITE DETOUR 38 SIGNING AND ROAD CLOSURE SIGNING

8/5/2021
200_22_I5746E_TMP-14_OFFSITE DETOUR 38 SIGNING AND ROAD CLOSURE SIGNING.dgn
User:jduke