DocuSign Envelope ID: C07CBA8B-B51C-4F7E-A998-A62B42326C33

PROJ. REFERENCE NO.	SHEET NO.
17BP.2.R.92	TMP-3

TGS ENGINEERS
706 HILLSBOROUGH ST.
SUITE 200
RALEIGH, NC 27603
PH (919) 773-8887
CORP. LICENSE NO. : C-0275

NAD 83/2011

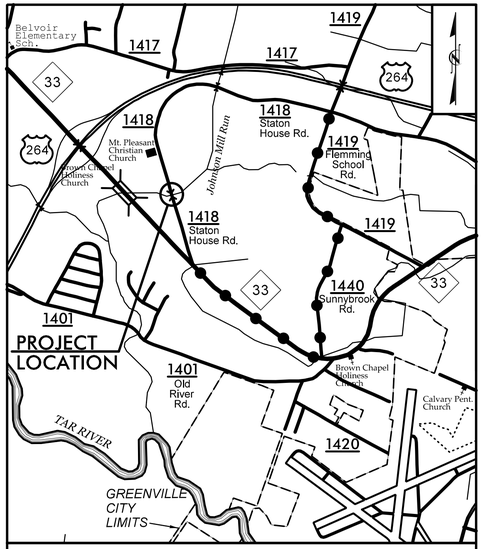

VICINITY MAP
OFFSITE DETOUR

BEGIN TIP PROJECT B-4788
-L- Sta. 10+65.00

END TIP PROJECT B-4788
-L- Sta. 16+61.00

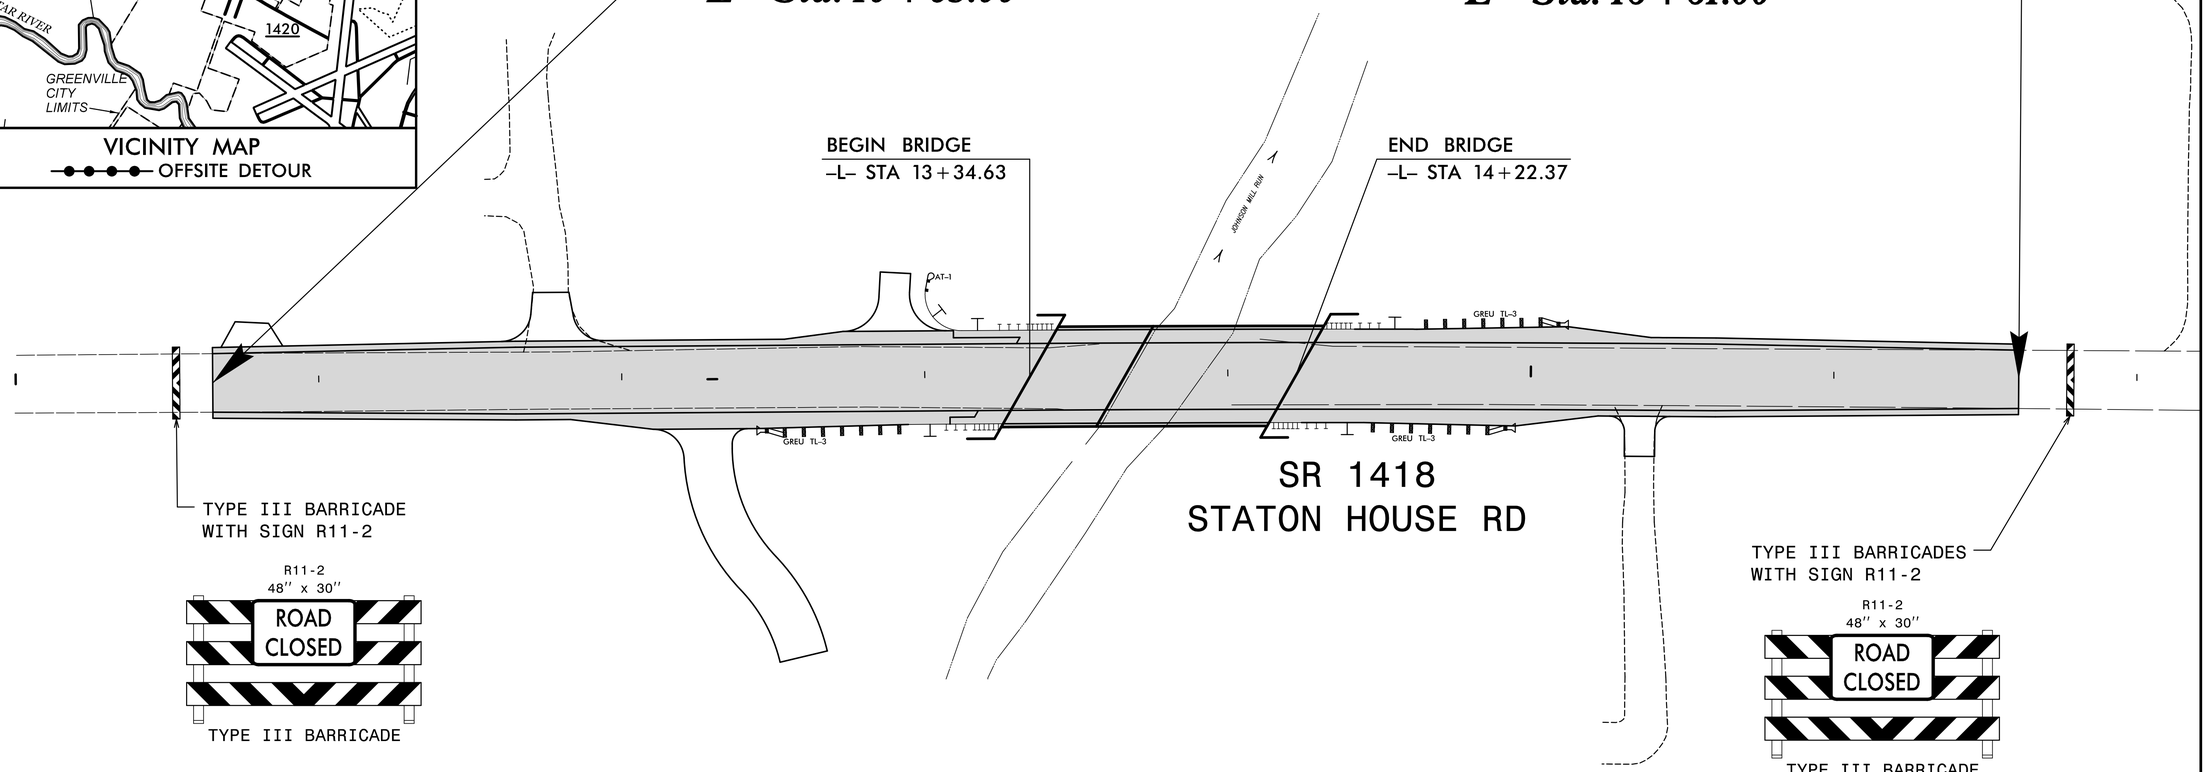

GENERAL NOTES

NCDOT DIVISION 2 WILL IMPLEMENT TRAFFIC CONTROL IN ACCORDANCE WITH THE ROADWAY STANDARD DRAWINGS LISTED ON TMP-1.

CHANGES MAY BE REQUIRED WHEN PHYSICAL DIMENSIONS IN THE DETAIL DRAWINGS, STANDARD DETAILS, AND ROADWAY DETAILS ARE NOT ATTAINABLE TO MEET FIELD CONDITIONS OR RESULT IN DUPLICATE OR UNDESIRED OVERLAPPING OF DEVICES. MODIFICATION MAY INCLUDE: MOVING, SUPPLEMENTING, COVERING, OR REMOVAL OF DEVICES AS DIRECTED BY THE ENGINEER.

NCDOT DIVISION 2 WILL INSTALL AND MAINTAIN THE PROJECT DETOUR AND THE TYPE III BARRICADES AT THE PROJECT LIMITS.
NCDOT DIVISION 2 WILL INSTALL MARKINGS AND MARKERS ON THE FINISHED PROJECT.
CONTACT JEFF DUNNING AT 252-439-2950 TWO WEEKS PRIOR TO CLOSING THE ROAD FOR THE DETOUR INSTALLATION.

APPROVED: DocuSigned by: Jennifer Finnegan, PE
BDAF86CB942E4F8...
DATE: 3/3/2021 | 1:30 PM PST

SEAL

NORTH CAROLINA PROFESSIONAL SEAL 028392 ENGINEER CLIFTON T. REGISTER

DOCUMENT NOT CONSIDERED FINAL UNLESS ALL SIGNATURES COMPLETED

DIVISION OF HIGHWAYS · STATE OF NORTH CAROLINA · DEPARTMENT OF TRANSPORTATION · WORK ZONE TRAFFIC CONTROL

GENERAL NOTES AND PHASING PLAN

3/2/2021
X:\NCDOT\B-4788\Traffic\TrafficControl\TCP\b4788_TC_TMP_03.dgn
User:bevans