DocuSign Envelope ID: 61A6E581-6AA9-4DC3-85FE-6DD2F5198ED9

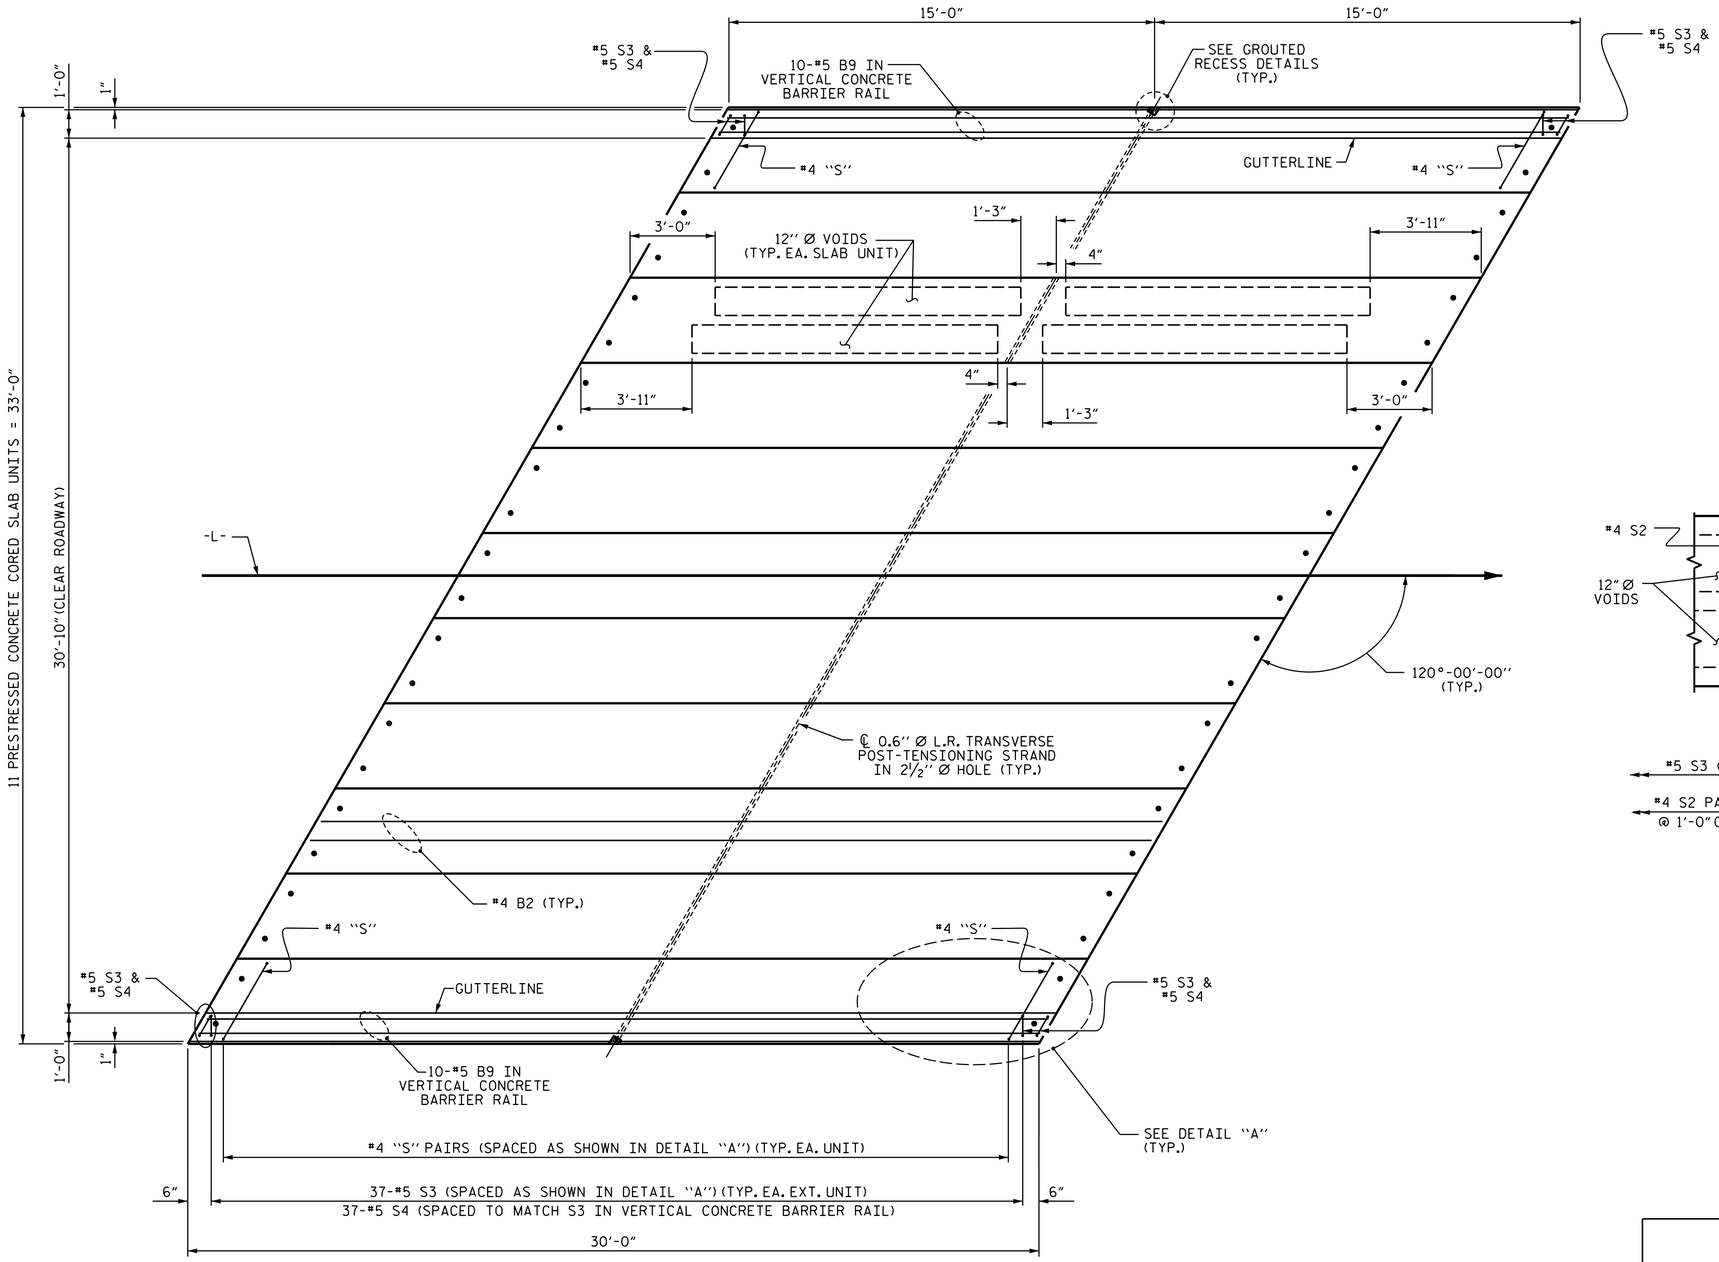

PLAN OF UNIT

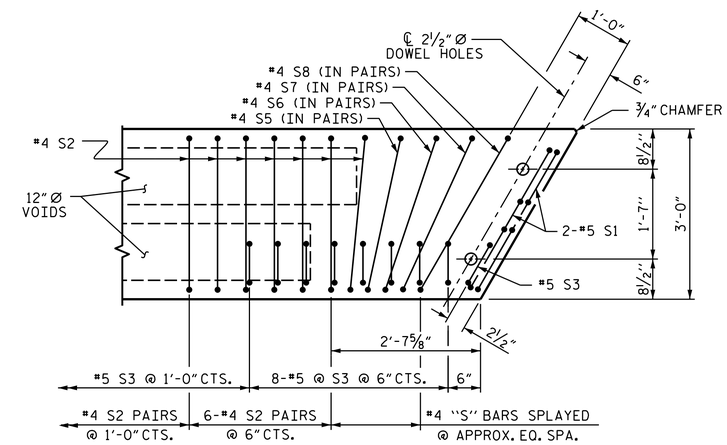

DETAIL "A"

(SIMILAR EACH END OF UNIT)
NOTE: EXTERIOR UNIT SHOWN - INTERIOR UNIT SIMILAR EXCEPT OMIT #5 S3 BARS.

PROJECT NO. 17BP.2.R.92
PITT COUNTY
STATION: 13+78.50 -L-

SHEET 2 OF 5

STATE OF NORTH CAROLINA
DEPARTMENT OF TRANSPORTATION
RALEIGH

PLAN OF 30' UNIT 30'-10" CLEAR ROADWAY 120° SKEW

NORTH CAROLINA PROFESSIONAL SEAL 20125 ENGINEER MARSHALL W. CHECKY, JR.
Marshall W. Checky Jr.
5FBCC2F3A4DC413...
1/6/2020

DOCUMENT NOT CONSIDERED FINAL UNLESS ALL SIGNATURES COMPLETED

TGS ENGINEERS
706 HILLSBOROUGH STREET
SUITE 200
RALEIGH, NC 27603
PH (919) 773-8887
CORP. LICENSE NO.: C-0275

REVISIONS							
NO.	BY:	DATE:	NO.	BY:	DATE:	SHEET NO.	S-6
1			3			TOTAL SHEETS	19
2			4				

ASSEMBLED BY :	ZCS		DATE :	06/19
CHECKED BY :	MGC		DATE :	09/19
DRAWN BY : DGE	3/09	REV. 12/5/11	MAA/AAC	
CHECKED BY : BCH	3/09	REV. 8/14	MAA/TMG	

10/10/2019
X:\NCDOT\B-4788\Structures\90%\DGN\401_013_B-4788_SMU_CS02_730171.dgn
User:ZSmith

STD. NO. 21" PCS_33_120S_30L