| PROJECT REFERENCE NO. | SHEET NO. |
|---|---|
| - | U0-5 |
| THIS SHEET CORRESPONDS TO RDY- 5 | |

# UTILITIES BY OTHERS

ALL PROPOSED UTILITY WORK SHOWN ON THIS SHEET WILL BE DONE BY OTHERS. NO PAYMENT WILL BE MADE TO THE CONTRACTOR FOR PROPOSED UTILITY WORK SHOWN ON THIS SHEET.

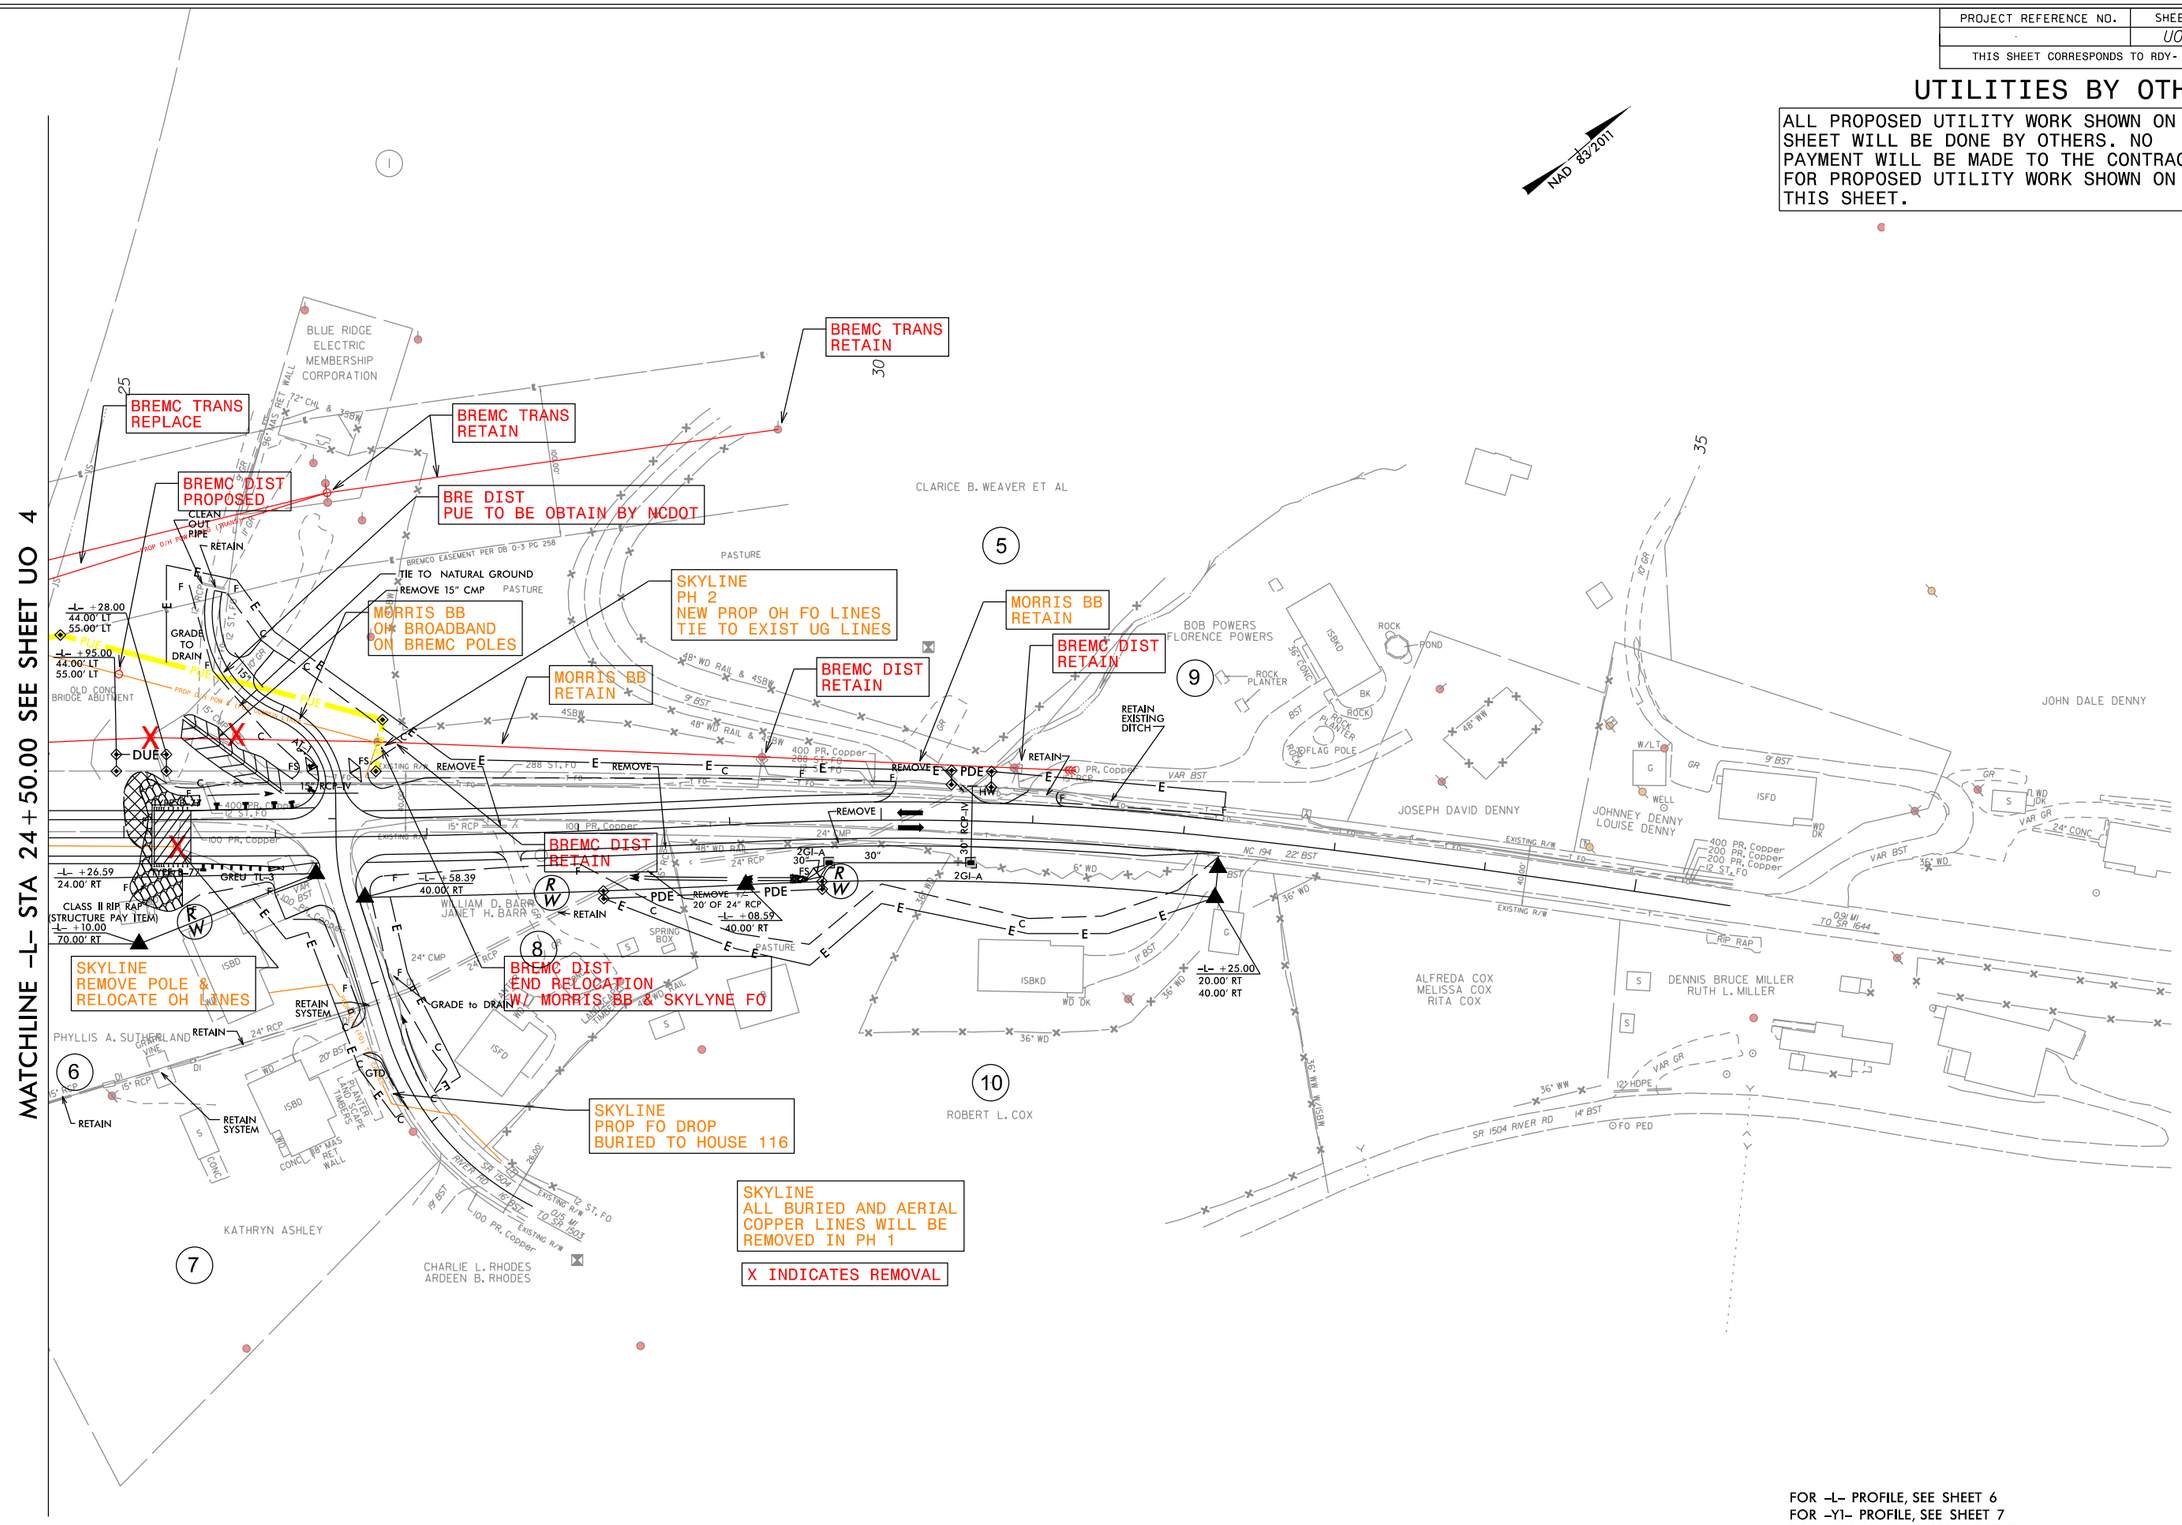


FOR -L- PROFILE, SEE SHEET 6
FOR -Y1- PROFILE, SEE SHEET 7
FOR -DR1- PROFILE, SEE SHEET 7
DRIVE TURNOUT RADII ARE 10' UNLESS OTHERWISE NOTED

REVISIONS

5/14/99

Ashe\Coordinated\Utility_Relocations\Relocations_Plans\BR0002_UTIL_psh_5.dgn
10:02:41 PM
dennisaloe