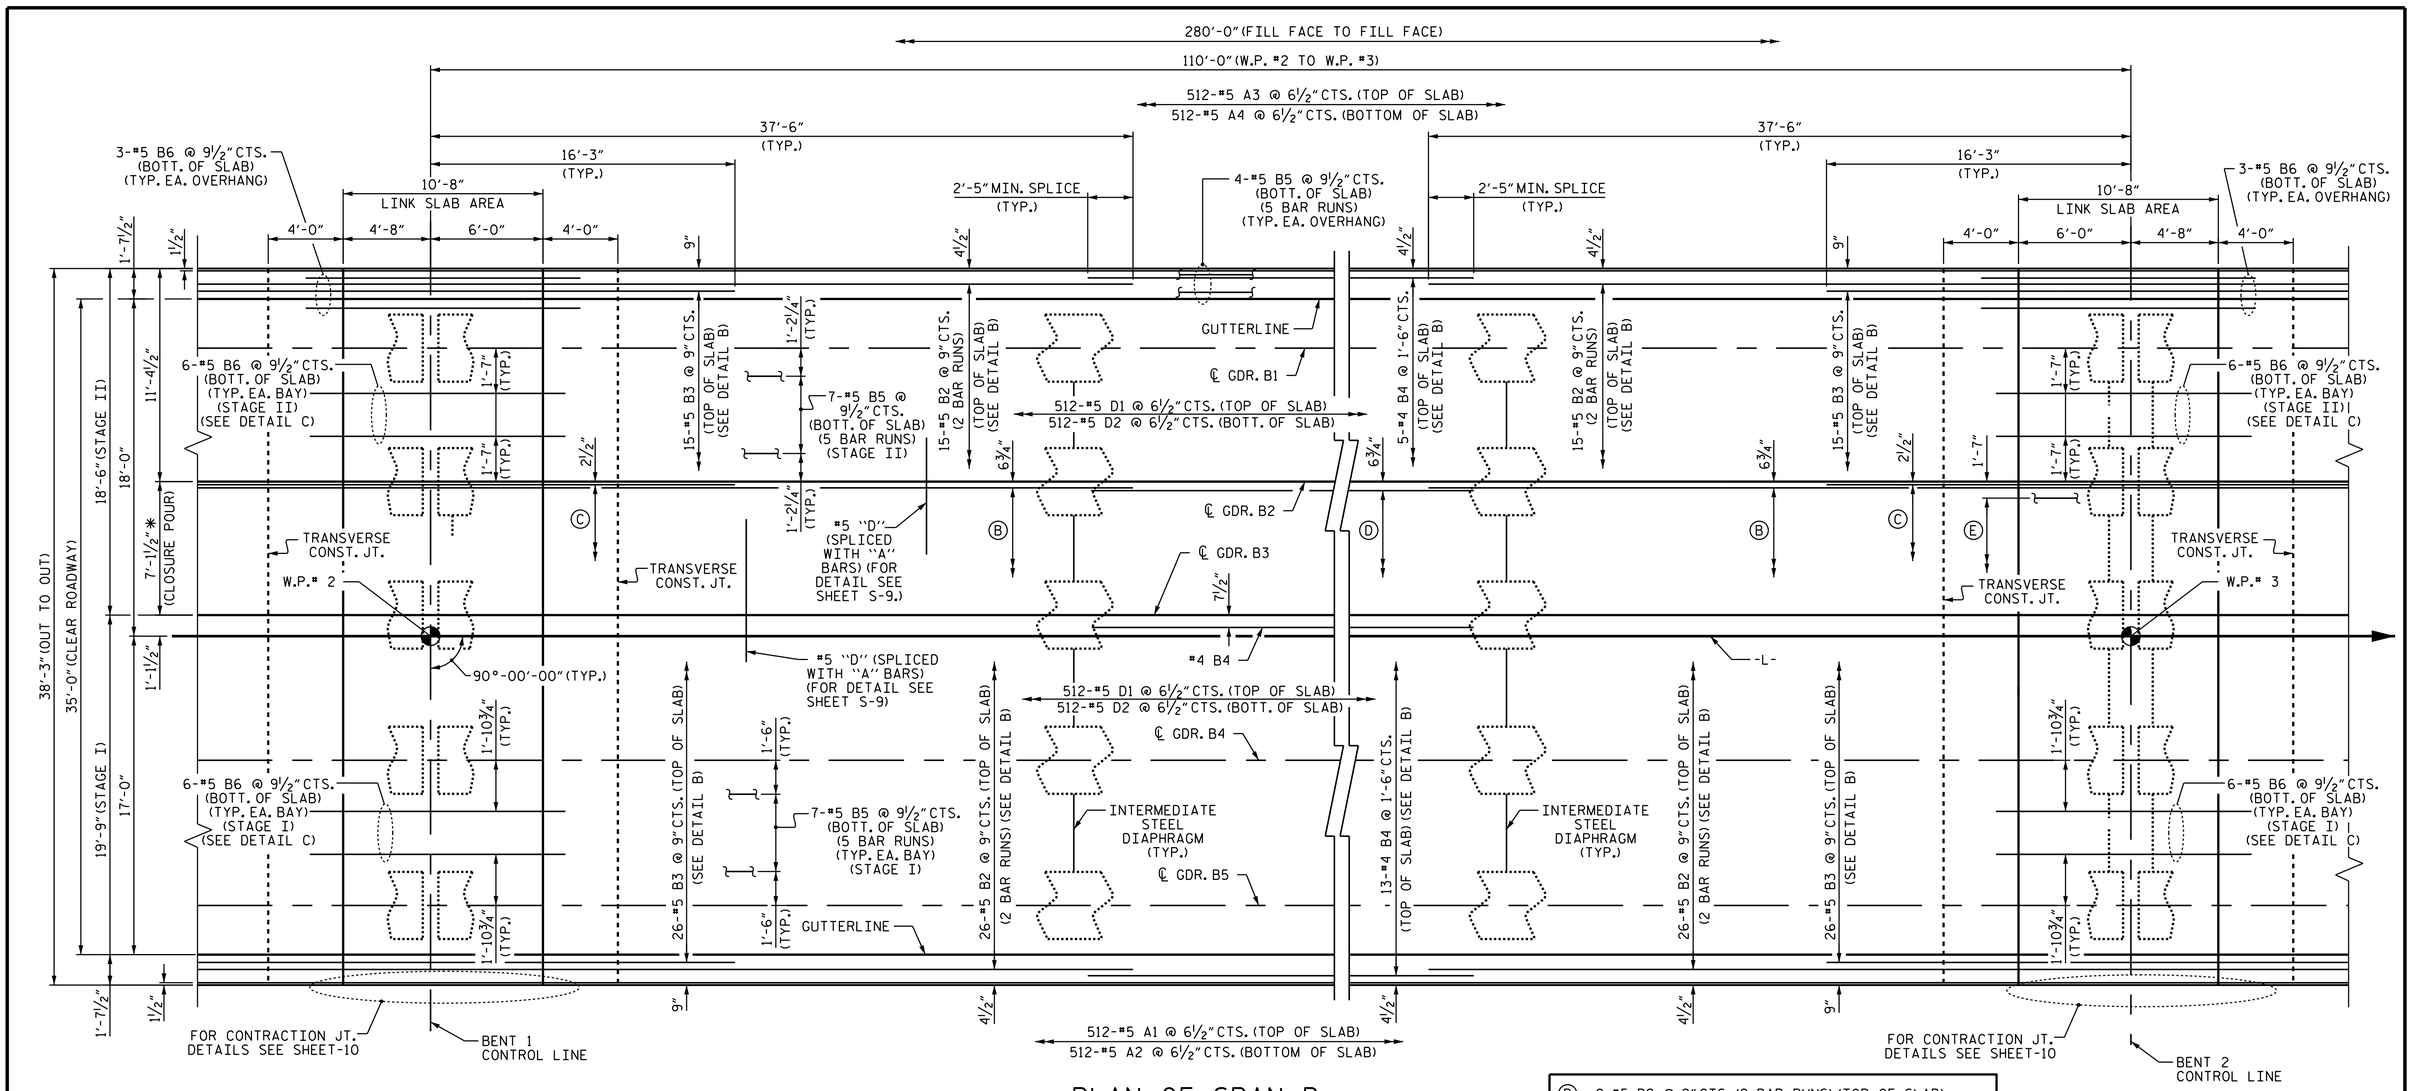

PLAN OF SPAN B

FOR INTERMEDIATE STEEL DIAPHRAGMS, SEE "INTERMEDIATE STEEL DIAPHRAGMS" SHEET.
FOR TOP OF SLAB REINFORCING AT BENT, SEE DETAIL B AT BENT 1 & 2.
FOR BOTTOM OF SLAB REINFORCING AT BENT, SEE DETAIL C AT BENT 1 & 2.
* FOR CLOSURE POUR DETAILS, SEE SHEET S-9.

Ⓑ 9-#5 B2 @ 9" CTS. (2 BAR RUNS) (TOP OF SLAB)
Ⓒ 10-#5 B3 @ 9" CTS. (TOP OF SLAB)
Ⓓ 5-#5 B4 @ 1'-6" CTS. (TOP OF SLAB)
Ⓔ 6-#5 B6 @ 9½" CTS. (BOTTOM OF SLAB)

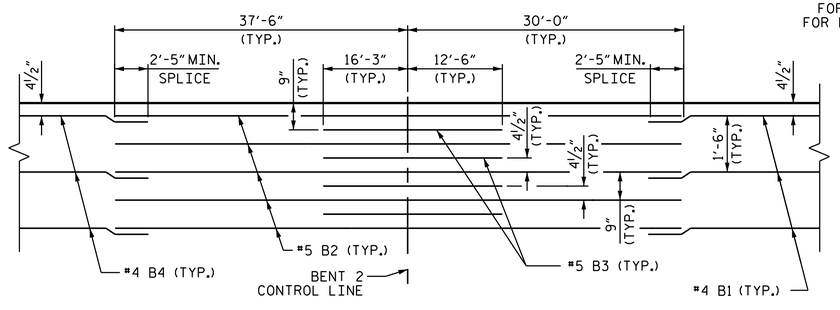

DETAIL B AT BENT 1 & 2

(BENT 2 SHOWN, FOR BENT 1 SEE SHEET S-11)

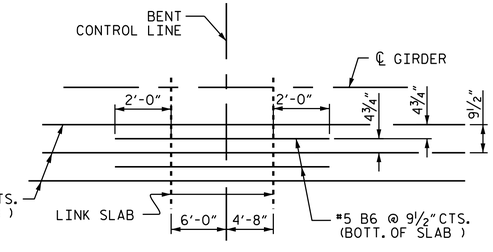

DETAIL C AT BENT 1 & 2

(BENT 2 SHOWN, FOR BENT 1 SEE SHEET S-11)

PROJECT NO. BR-0002

ASHE COUNTY

STATION: 23+80.00 -L-

SHEET 2 OF 3

STATE OF NORTH CAROLINA
DEPARTMENT OF TRANSPORTATION
RALEIGH

SUPERSTRUCTURE
PLAN OF SPAN B

NORTH CAROLINA PROFESSIONAL SEAL 031021 ENGINEER AMBER M. LEE

DocuSigned by: 804B5AAF2FAD484...
8/3/2021

DOCUMENT NOT CONSIDERED FINAL UNLESS ALL SIGNATURES COMPLETED

REVISIONS						SHEET NO.
NO.	BY:	DATE:	NO.	BY:	DATE:	S-12
1			3			TOTAL SHEETS
2			4			40

DRAWN BY :	M. G. SHAIKH	DATE : 06/2020
CHECKED BY :	A. LEE	DATE : 06/2020
DESIGN ENGINEER OF RECORD:	K. PUROHIT	DATE : 11/2019

28-JUL-2021 15:48
R:\Structures\Final Plans\400_025_BR-0002_SMU_ S*_0012_040008.dgn
amlee