DocuSign Envelope ID: D349090A-63C1-4144-9BD9-112ED7E5B961

PROJECT REFERENCE NO.	SHEET NO.
U-4405A	2A-6

ROADWAY DESIGN ENGINEER	PAVEMENT DESIGN ENGINEER
NORTH CAROLINA PROFESSIONAL SEAL 024929 ENGINEER (Signature) 7/6/2021	NORTH CAROLINA PROFESSIONAL SEAL 022896 ENGINEER (Signature) 7/2/2021

DOCUMENT NOT CONSIDERED FINAL UNLESS ALL SIGNATURES COMPLETED

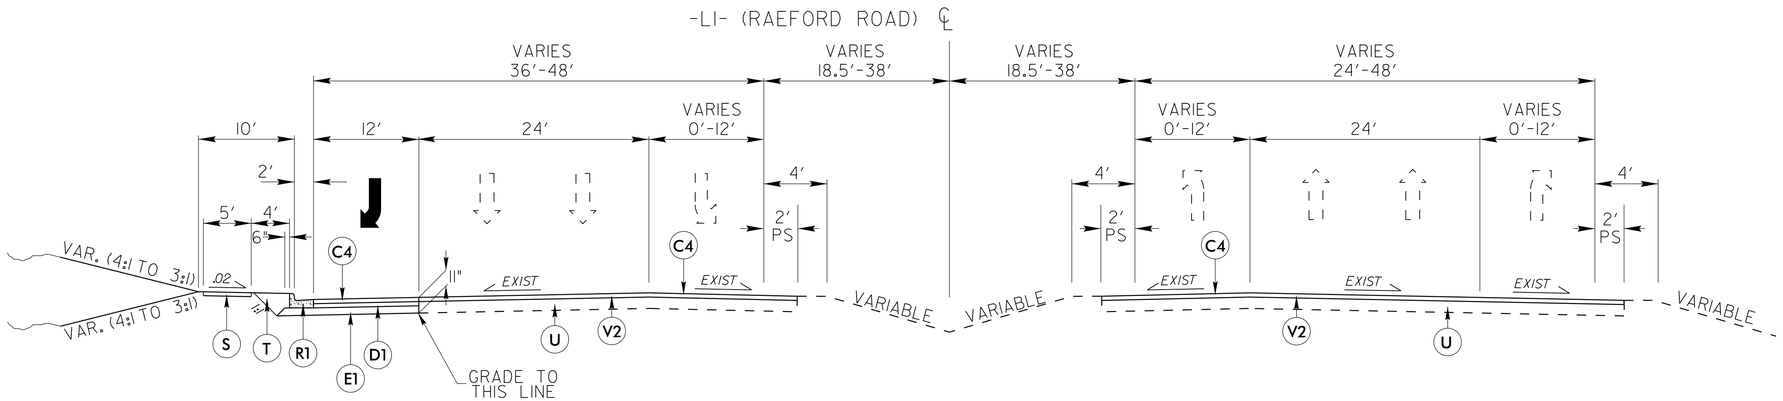

TYPICAL SECTION 19

-L1- STA. 95+00.00 TO -L1- STA. 115+65.00

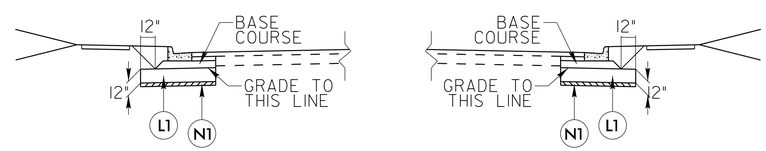

AGGREGATE SUBGRADE DETAIL

USE IN CONJUNCTION WITH TYPICAL SECTIONS AS DIRECTED BY THE RESIDENT ENGINEER AND AT STATIONS:

-L- STA. 19+00.00 TO -L- STA. 25+00.00
-L- STA. 70+00.00 TO -L- STA. 74+00.00
-L- STA. 102+00.00 TO -L- STA. 106+00.00

PAVEMENT SCHEDULE	
C4	3" S9.5C
D1	4" I19.0C
E1	4" B25.0C
L1	CLASS IV SUBGRADE STABILIZATION
N1	GEOTEXTILE FOR SOIL STABILIZATION
R1	2'-6" CURB AND GUTTER
S	SIDEWALK
T	EARTH MATERIAL
U	EXISTING PAVEMENT
V2	1.5" MILLING

6/2/99
07-JUN-2021 16:22
R:\Roadway\Proj\u4405a_rdy_typ.dgn