DOCUMENT NOT CONSIDERED FINAL UNTIL ALL SIGNATURES ARE COMPLETED

PROJECT REFERENCE NO.	SHEET NO.
U-4405	UC-12
DESIGNED BY: AMH	
DRAWN BY: AMH/AB	
CHECKED BY: AMH	
APPROVED BY: BRO	
REVISED:	
NORTH CAROLINA DEPARTMENT OF TRANSPORTATION	
UTILITIES ENGINEERING SEC. PHONE:(919)707-6690 FAX:(919)250-4151	UTILITY CONSTRUCTION PLANS ONLY

NORTH CAROLINA PROFESSIONAL SEAL 024448 ENGINEER BRYAN R. ODOM

Aug 31 2021 1:34 PM

UTILITY CONSTRUCTION

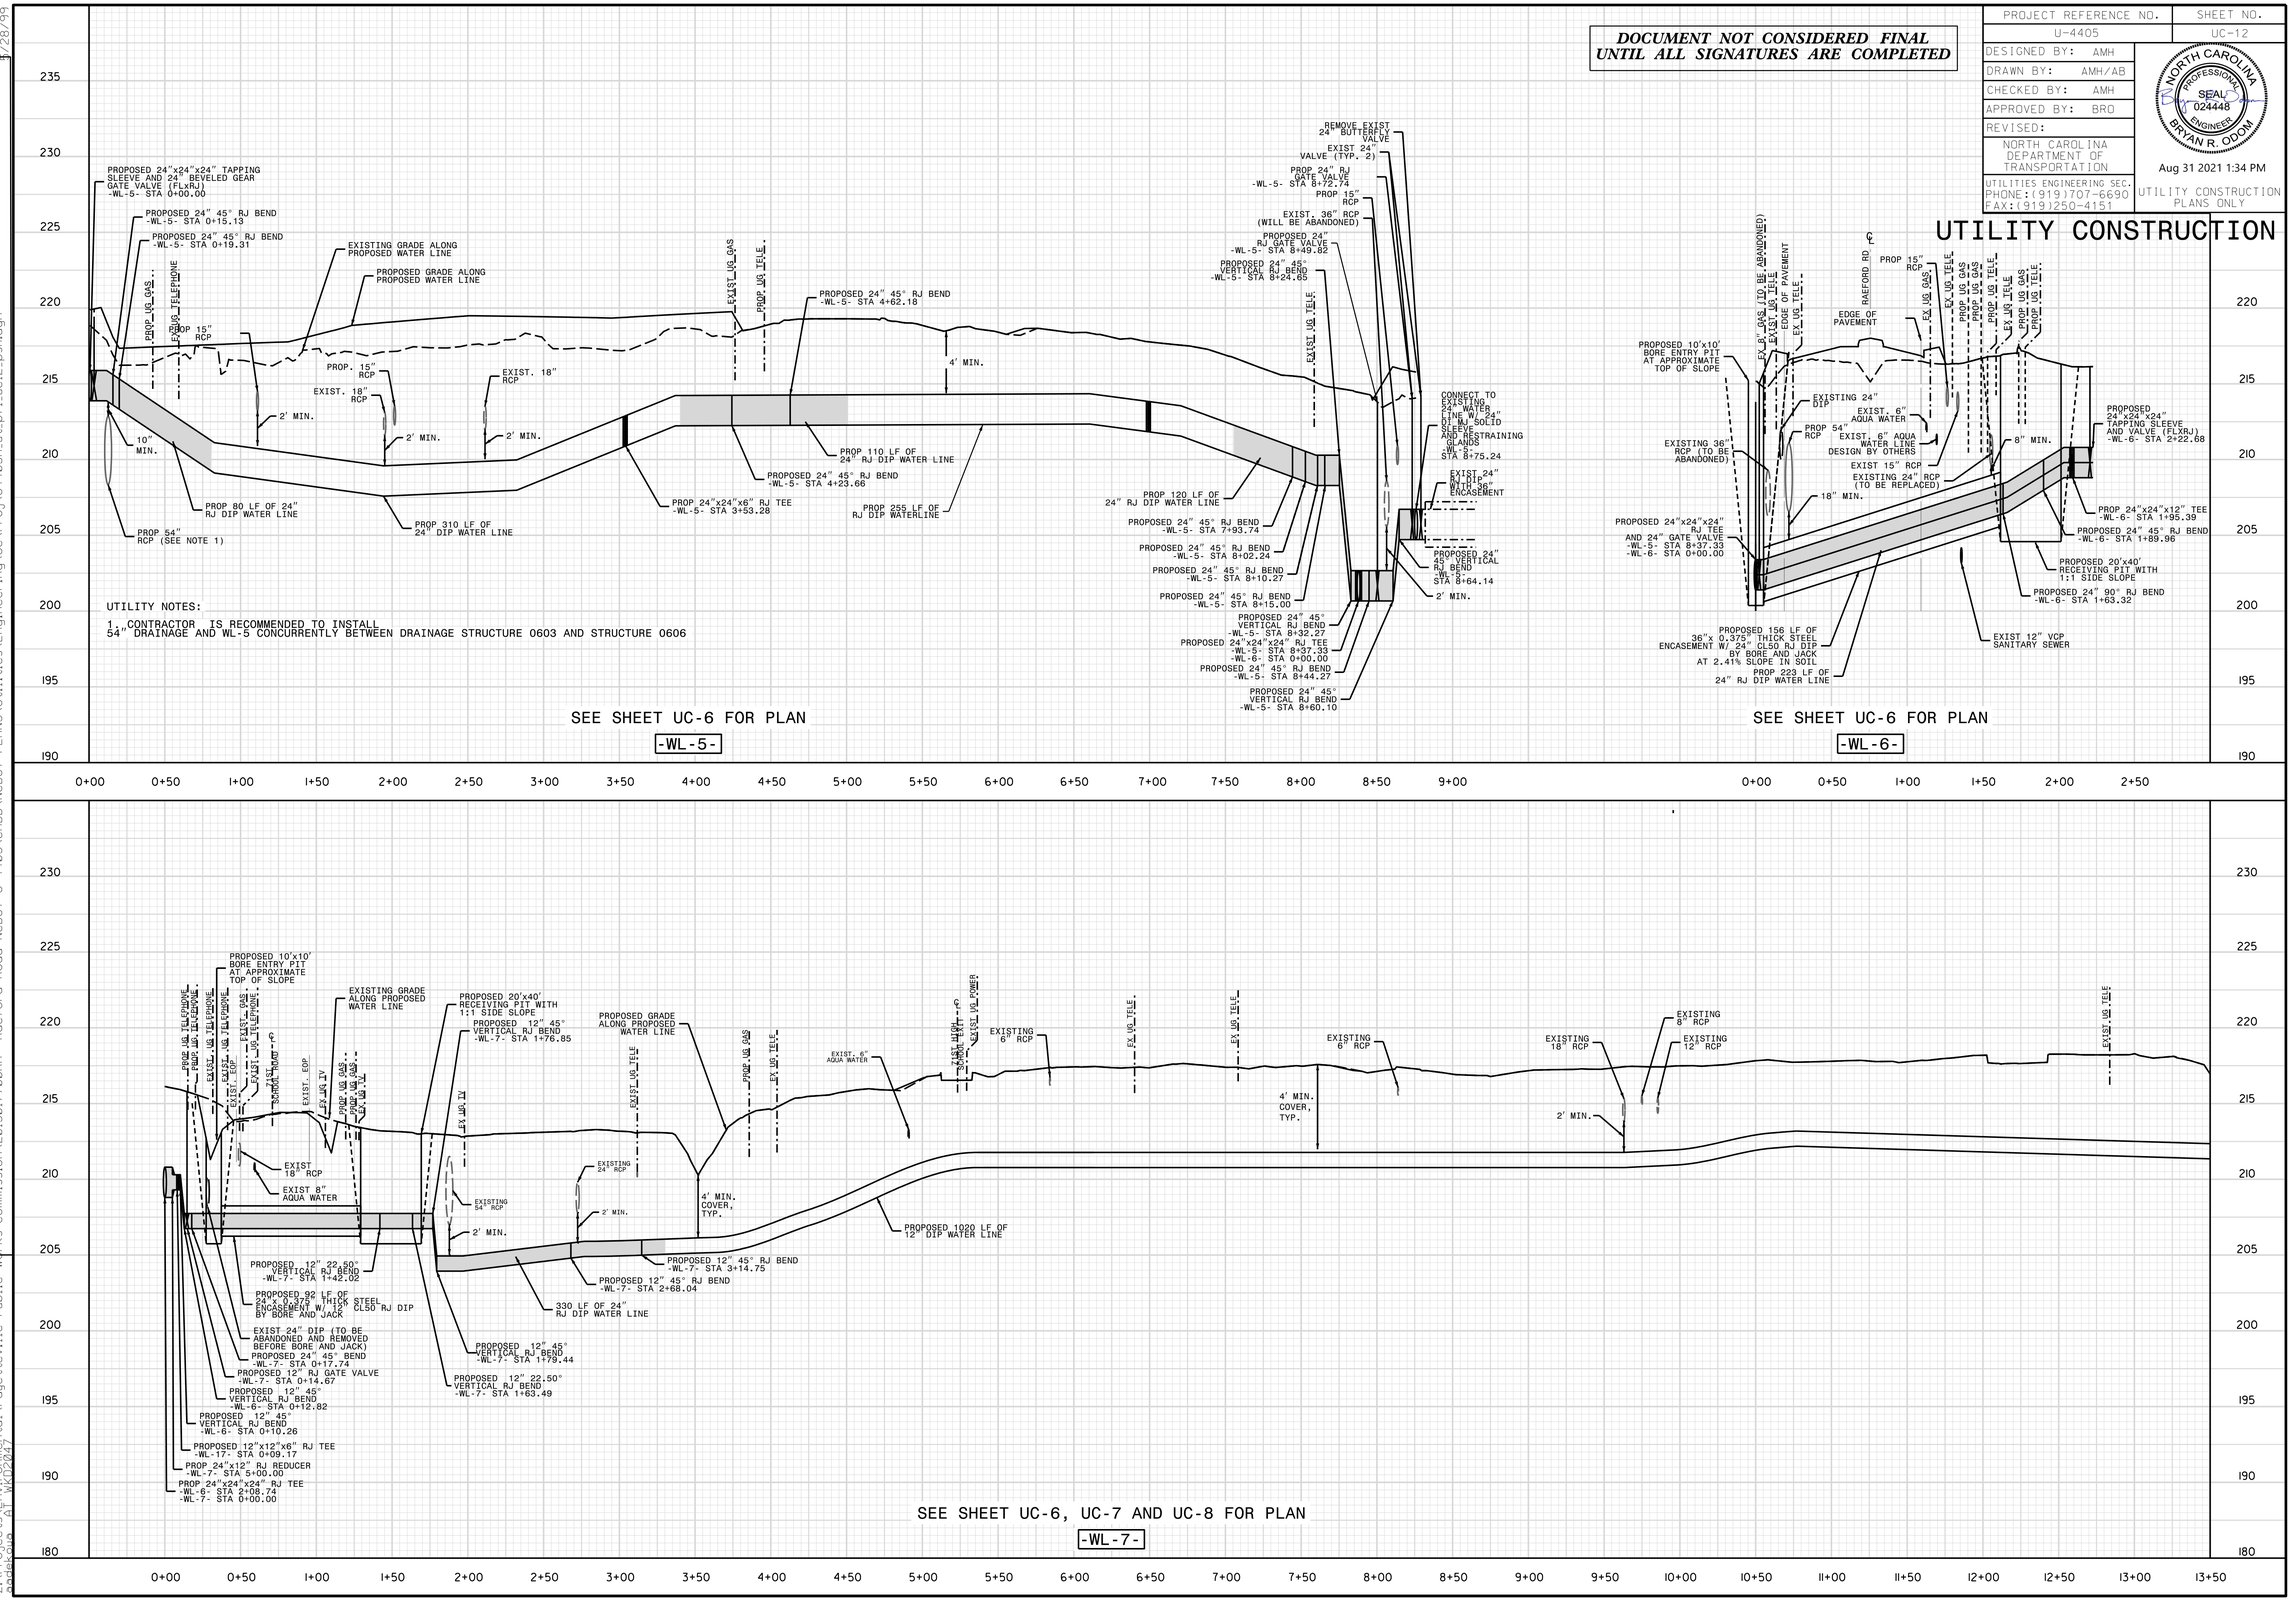

REVISIONS

UTILITY REV. - JULY 23,2018 - CORRECTED TEXT OVER TEXT CONFLICTS

31-AUG-2021 13:35
R:\Environmental\Fayetteville Public Works Commission\2015017700RA Raeford Road NCDOT U 4405\CADD\NCDOT PLANS\Utilities\Engineering\UC\Proj\U4405A_ut_pfl_uc12_psh.dgn
odom0000
$LT WK12047