| PROJECT REFERENCE NO. | SHEET NO. |
|---|---|
| U-4405 | UC-13 |
| DESIGNED BY: AMH | |
| DRAWN BY: AMH/AB | |
| CHECKED BY: BO | |
| APPROVED BY: BO | |
| REVISED: | |
| NORTH CAROLINA DEPARTMENT OF TRANSPORTATION | |
| UTILITIES ENGINEERING SEC. PHONE:(919)707-6690 FAX:(919)250-4151 | UTILITY CONSTRUCTION PLANS ONLY |

NORTH CAROLINA PROFESSIONAL SEAL 024448 ENGINEER BRYAN R. ODOM

Oct 3 2021 11:28 PM

**DOCUMENT NOT CONSIDERED FINAL UNTIL ALL SIGNATURES ARE COMPLETED**

# UTILITY CONSTRUCTION

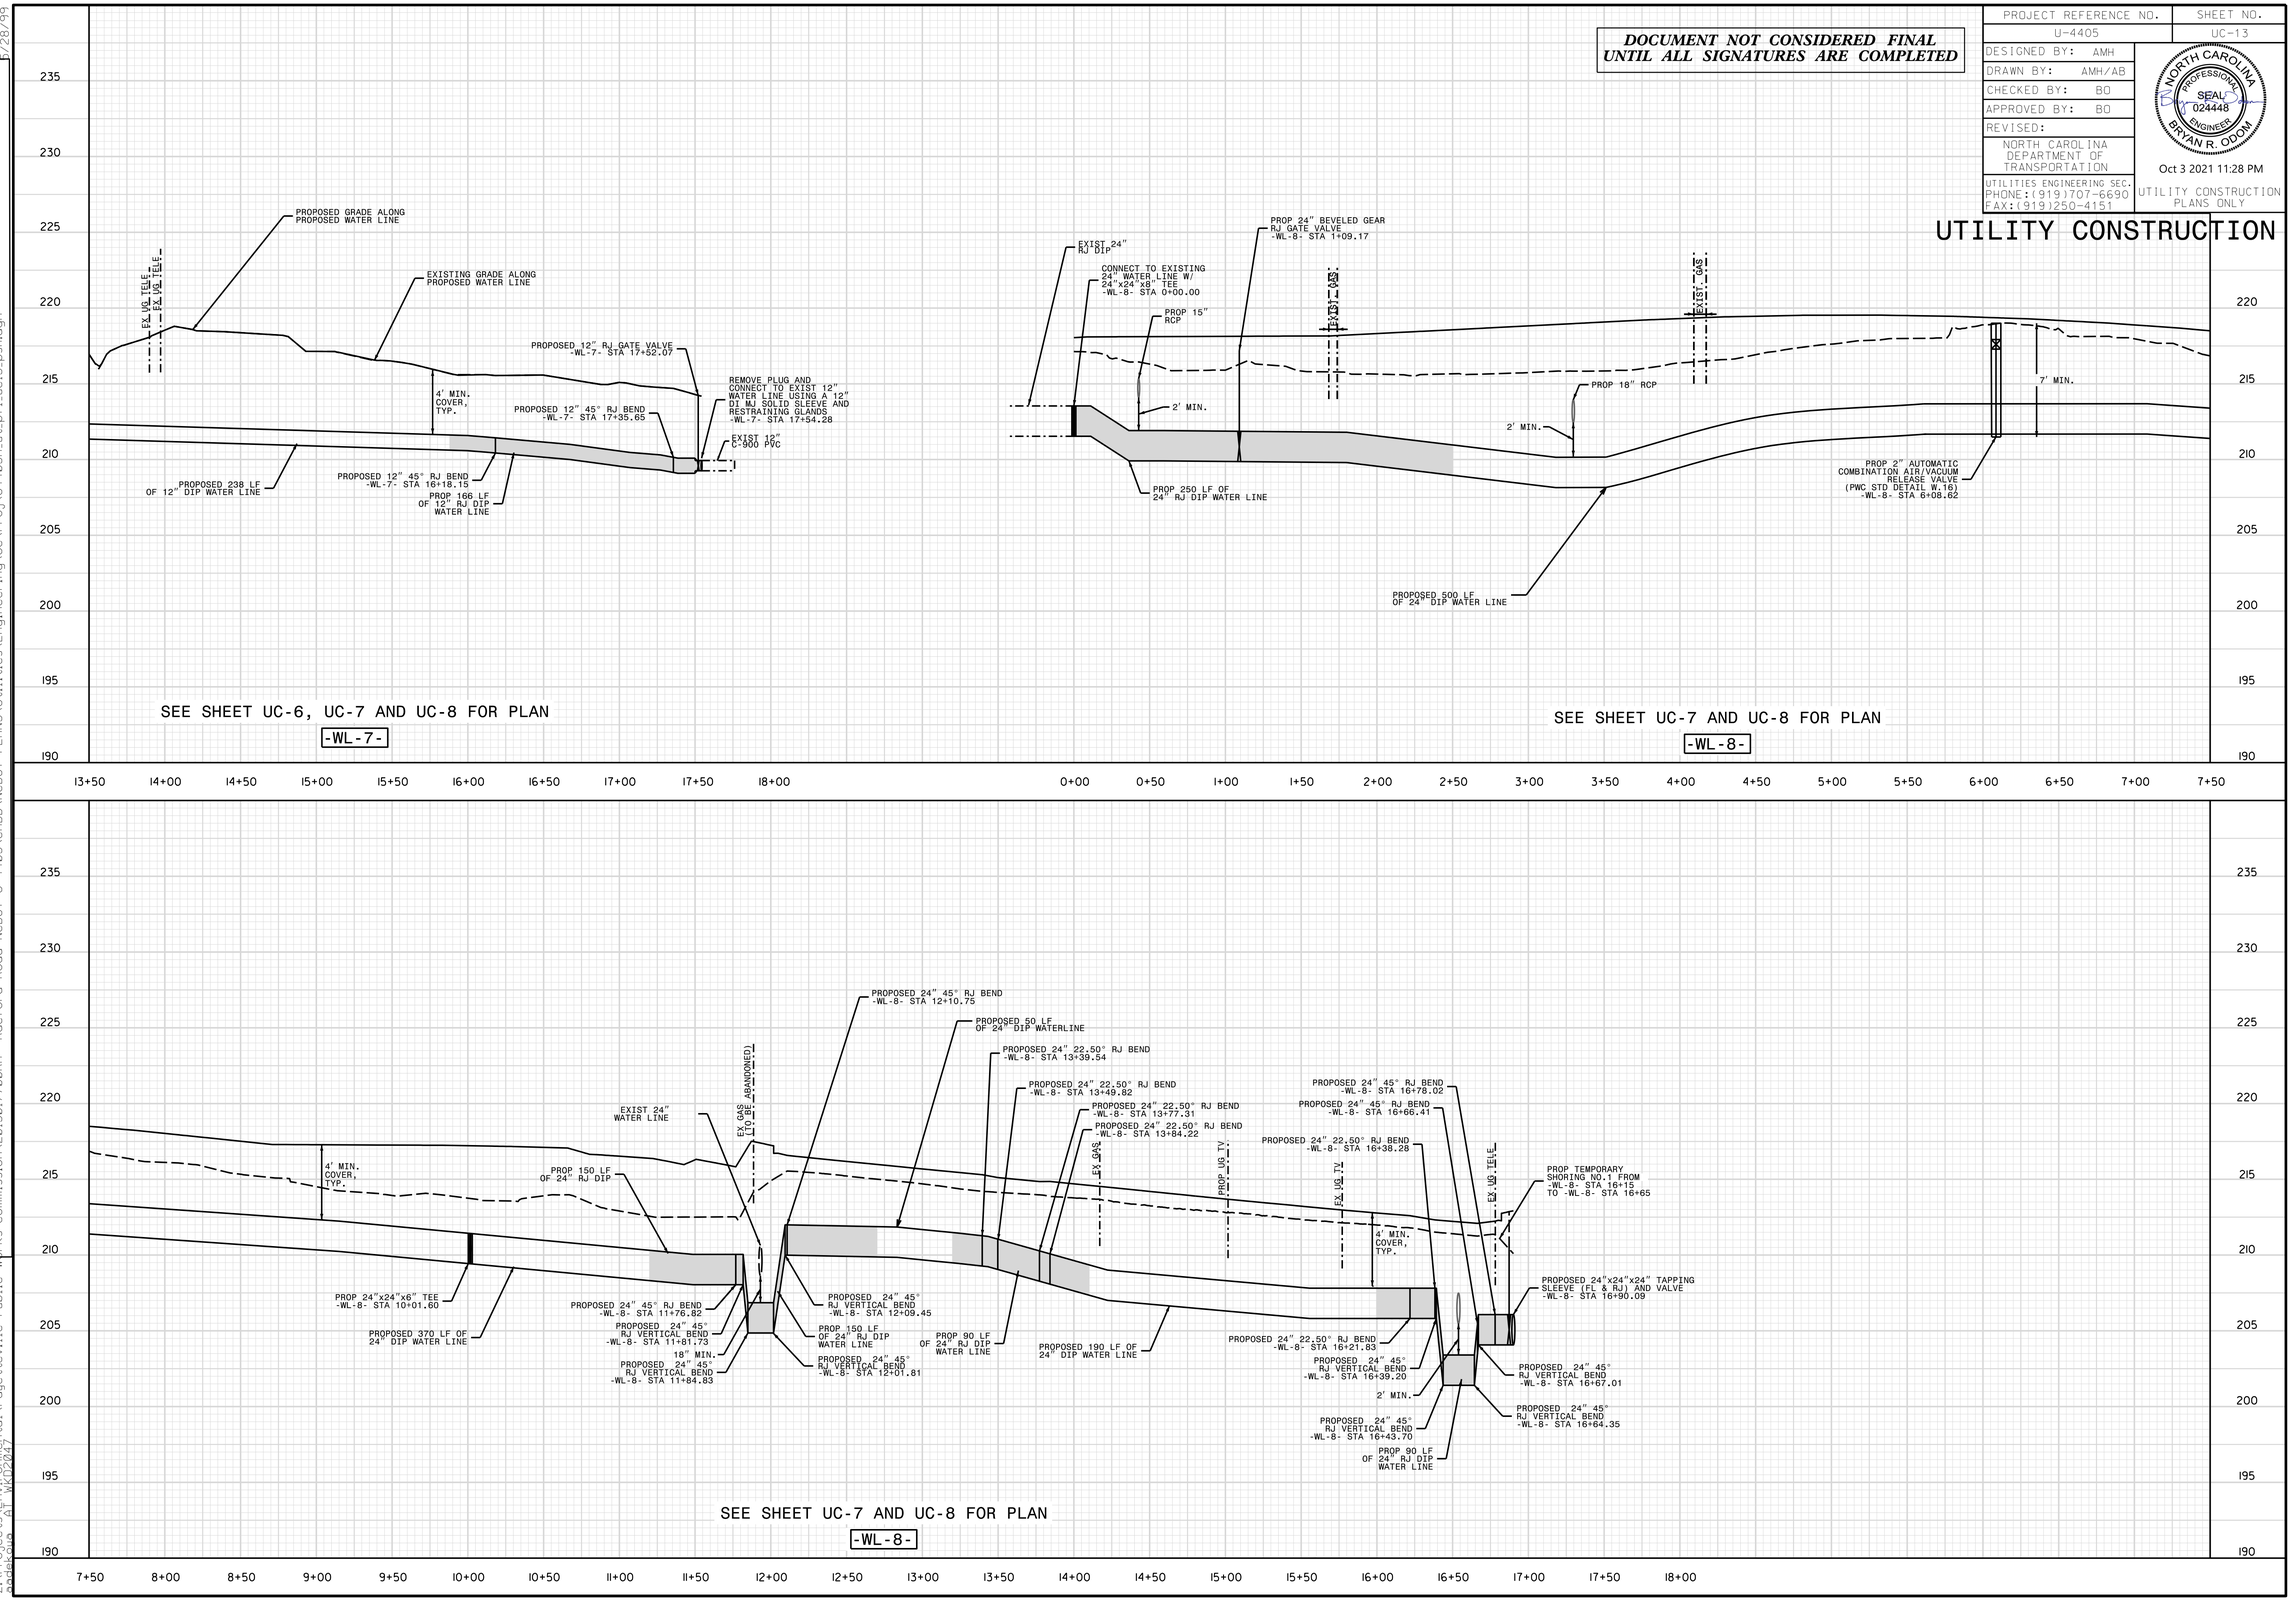


REVISIONS

UTILITY REV.- JULY 23,2018 - REMOVED INCORRECT CALLOUTS

01-OCT-2021 09:23
C:\pwworking\environmental\Fayetteville Public Works Commission\2015017700\RA Raeford Road NCDOT U 4405\CADD\NCDOT PLANS\Utilities\Engineering\UC\Proj\U4405A_ut_pfl_uc13_psh.dgn
$USER$ WKD2847