PROJECT REFERENCE NO.	SHEET NO.
U-4405A	UO-2B
THIS SHEET CORRESPONDS TO RDY 4B	

UTILITIES BY OTHERS

ALL PROPOSED UTILITY WORK SHOWN ON THIS SHEET WILL BE DONE BY OTHERS. NO PAYMENT WILL BE MADE TO THE CONTRACTOR FOR PROPOSED UTILITY WORK SHOWN ON THIS SHEET.

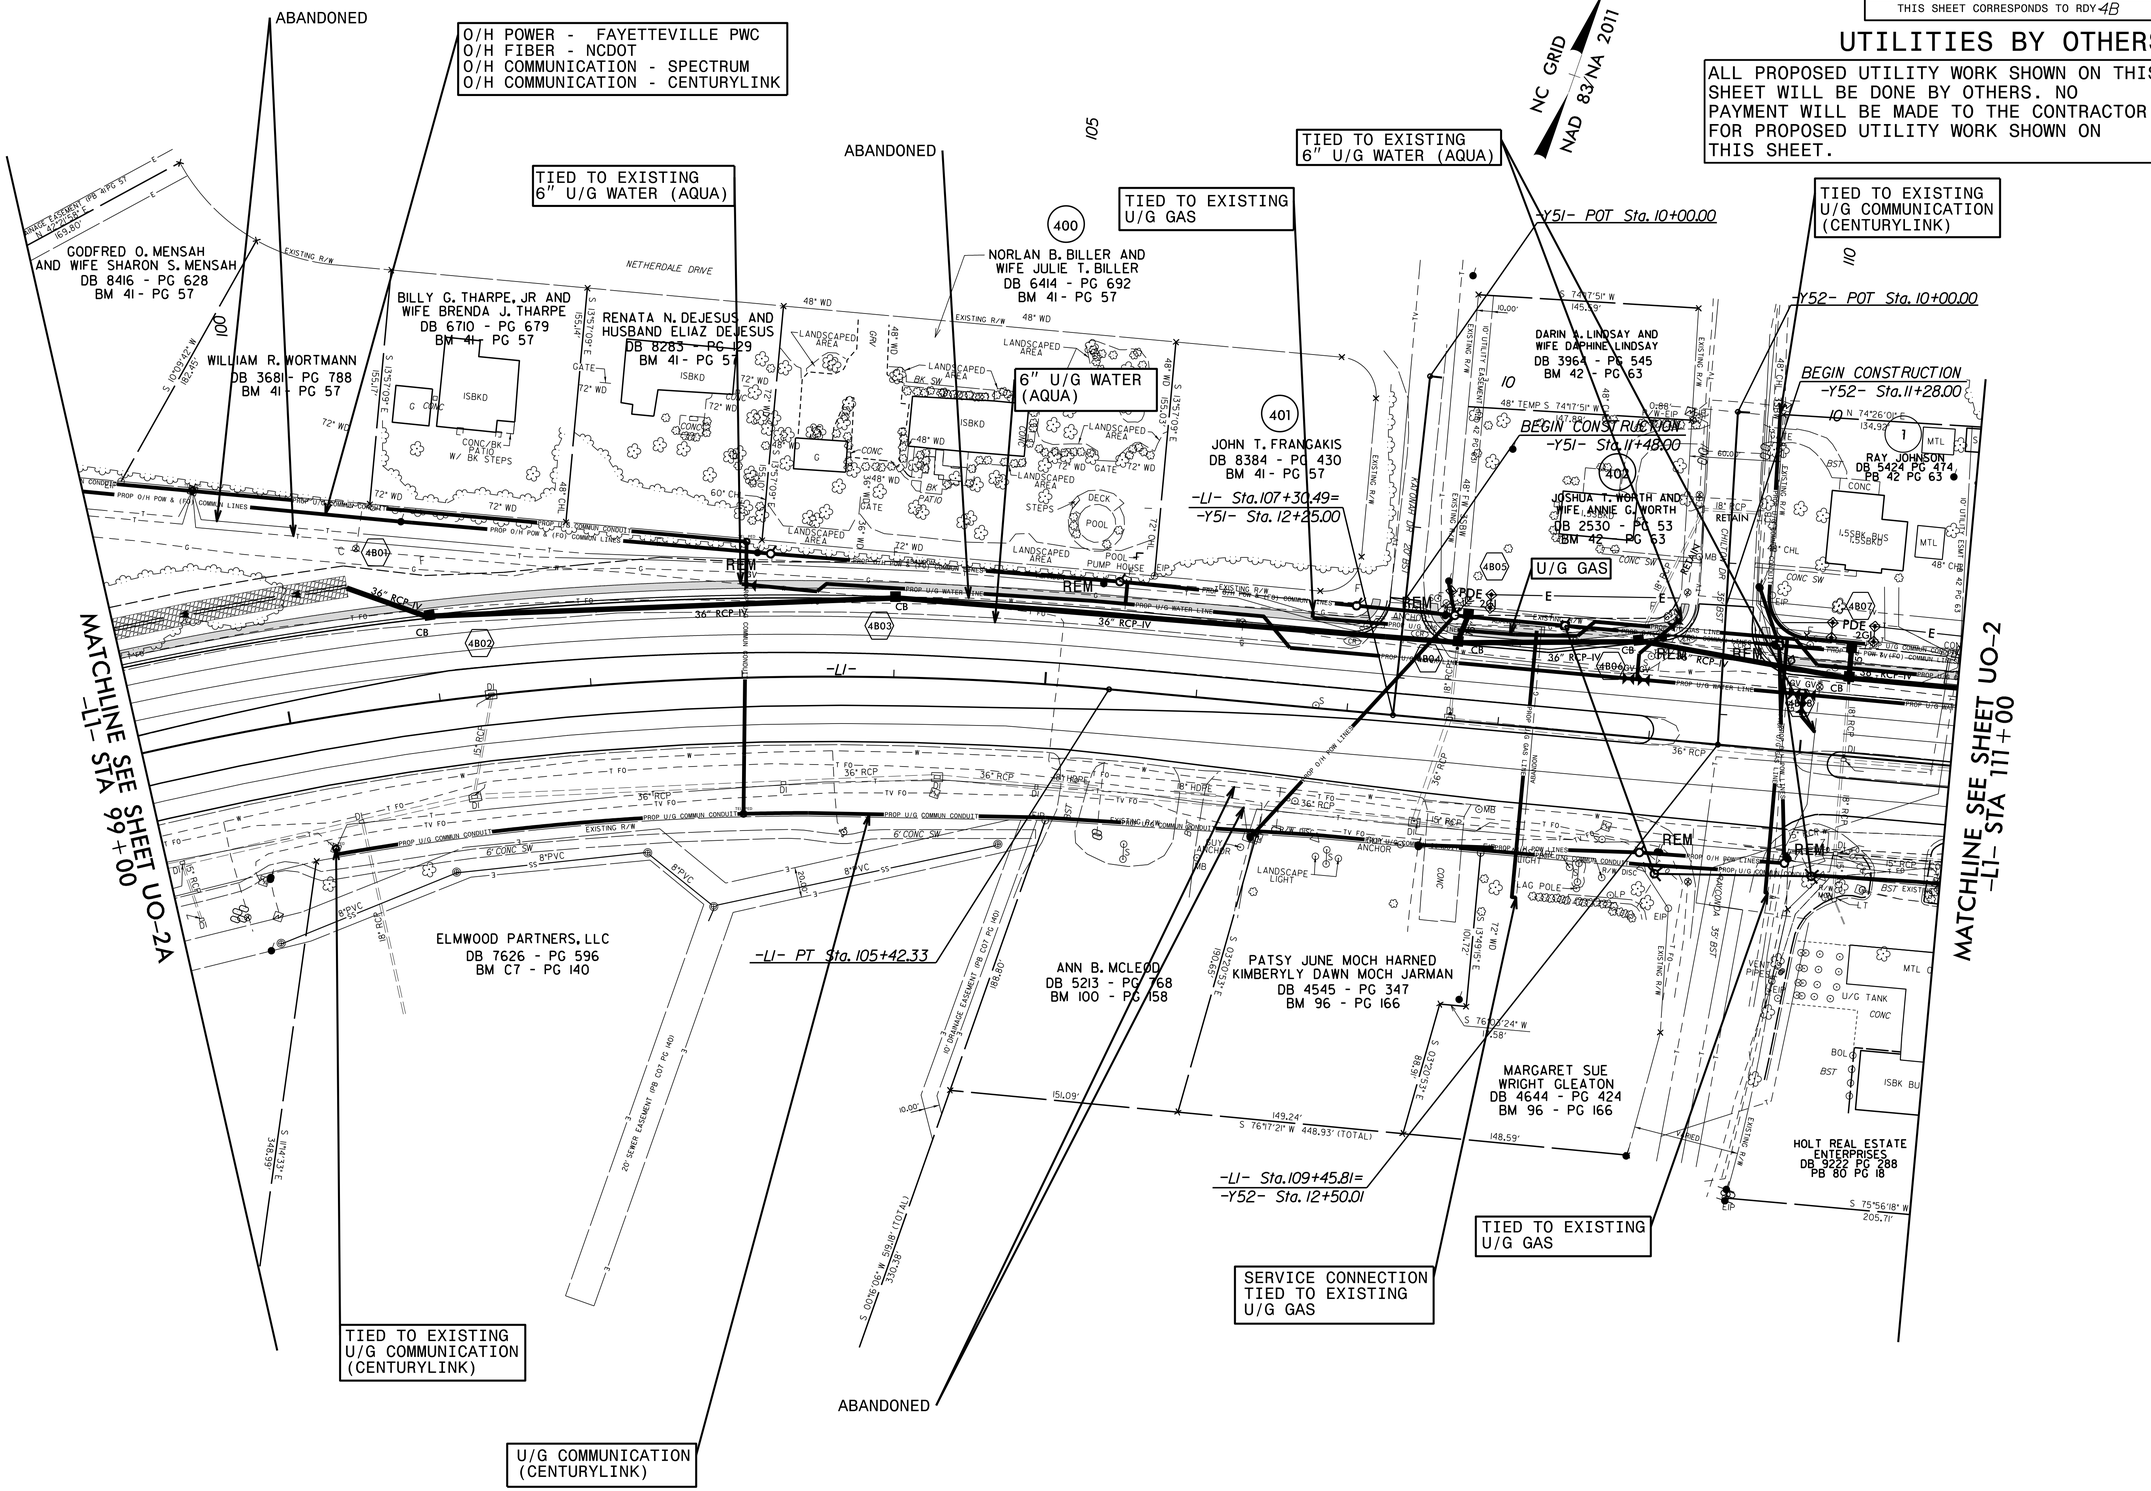

REVISIONS

8/17/99

30-Aug-21
u4405A_ut_rdy4B_UO2B_psh.dgn
USER: JSchriner