PAVEMENT SCHEDULE

C1	PROP. APPROX. 1" ASPHALT CONCRETE SURFACE COURSE, TYPE S9.5B AT AN AVERAGE RATE OF 110 LBS. PER SQ. YD.	R	EXISTING CURB AND GUTTER
C2	PROP. APPROX. 1¼" ASPHALT CONCRETE SURFACE COURSE, TYPE S9.5B AT AN AVERAGE RATE OF 137.5 LBS. PER SQ. YD.	S	SHOULDER GRADING, ASB REQUIRED (EXCEPT AT RESIDENTIAL AREAS)
C3	PROP. APPROX. 1 ½" ASPHALT CONCRETE SURFACE COURSE, TYPE S9.5B AT AN AVERAGE RATE OF 165 LBS. PER SQ. YD.	U	EXISTING PAVEMENT
C4	PROP. APPROX. 1½" ASPHALT CONCRETE SURFACE COURSE, TYPE S9.5C, AT AN AVERAGE RATE OF 168 LBS. PER SQ. YD.	V1	MILL ASPHALT PAVEMENT,0'-1" DEPTH
		V2	MILL ASPHALT PAVEMENT,0'-1½" DEPTH

* VARIABLE OUTSIDE SHOULDER – PARTIAL C&G, PARTIAL EARTH SHOULDER

MILL ASPHALT PAVEMENT,0'-1½" DEPTH

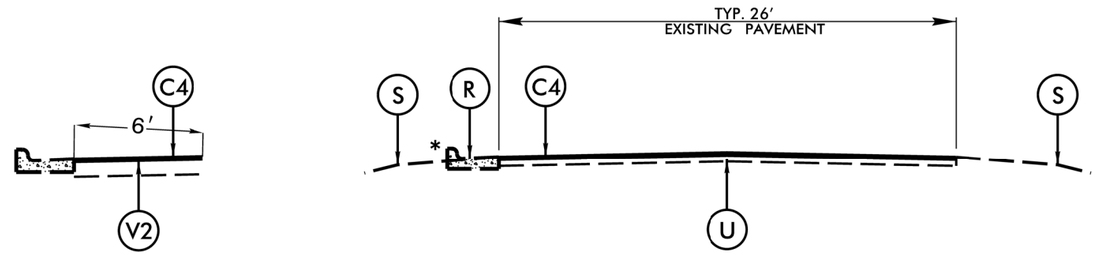

TYPICAL SECTION 1

FULL DEPTH PATCHING AND RESURFACE S9.5C

MAP NO. 1

MAP 1 SR 1634 (HAMLIN RD)
0–1½" MILLING AT C&G ON LEFT
AT APPROXIMATLY STA 142+80 TO STA 149+00.

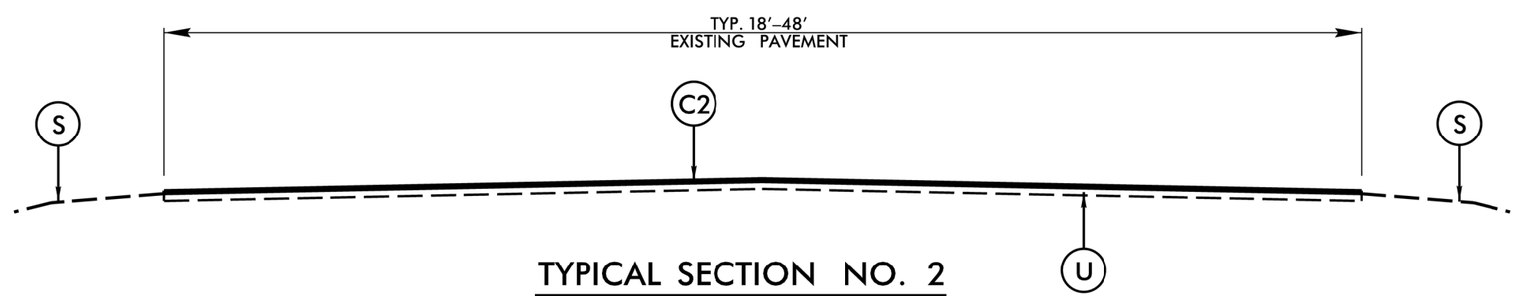

TYPICAL SECTION NO. 2

FULL DEPTH PATCHING AND RESURFACE S9.5B
MAP NOs. 2, 6–16

MAP 2 SR 1707 (FELLOWSHIP DR.)
DOES NOT REQUIRE SHOULDER GRADING.