DocuSign Envelope ID: 15C534B5-7885-4813-B354-1159D0BAFD57

TIP NO.	SHEET NO.
U-5754	SIGN-11

APPROVED:

DATE:

SEAL

NORTH CAROLINA PROFESSIONAL SEAL 29449 ENGINEER BETSY L. WATSON

1/16/2019

DOCUMENT NOT CONSIDERED FINAL UNLESS ALL SIGNATURES COMPLETED

Stantec

PROJECT NOTES

1 DISPOSAL OF SIGN SYSTEM, OVERHEAD
2 DISPOSAL OF SIGN SYSTEM, STEEL BEAM
3 DISPOSAL OF SIGN SYSTEM, U-CHANNEL
4 DISPOSAL OF SIGN, A OR B (OVERHEAD)
5 DISPOSAL OF SIGN, D, E OR F
6 DISPOSAL OF LIGHTING SYSTEM
7 DISPOSAL OF WALKWAY

8 SIGN ERECTION, TYPE A (OVERHEAD)
9 SIGN ERECTION, TYPE B (OVERHEAD)
10 SIGN ERECTION, TYPE A (GROUND MOUNTED)
11 SIGN ERECTION, TYPE D, E, AND F
12 SIGN ERECTION, OVERLAY (OVERHEAD)
13 DISPOSAL OF OVERLAY (OVERHEAD)
14 CUTTING OF SIGN HANGERS (OVERHEAD)

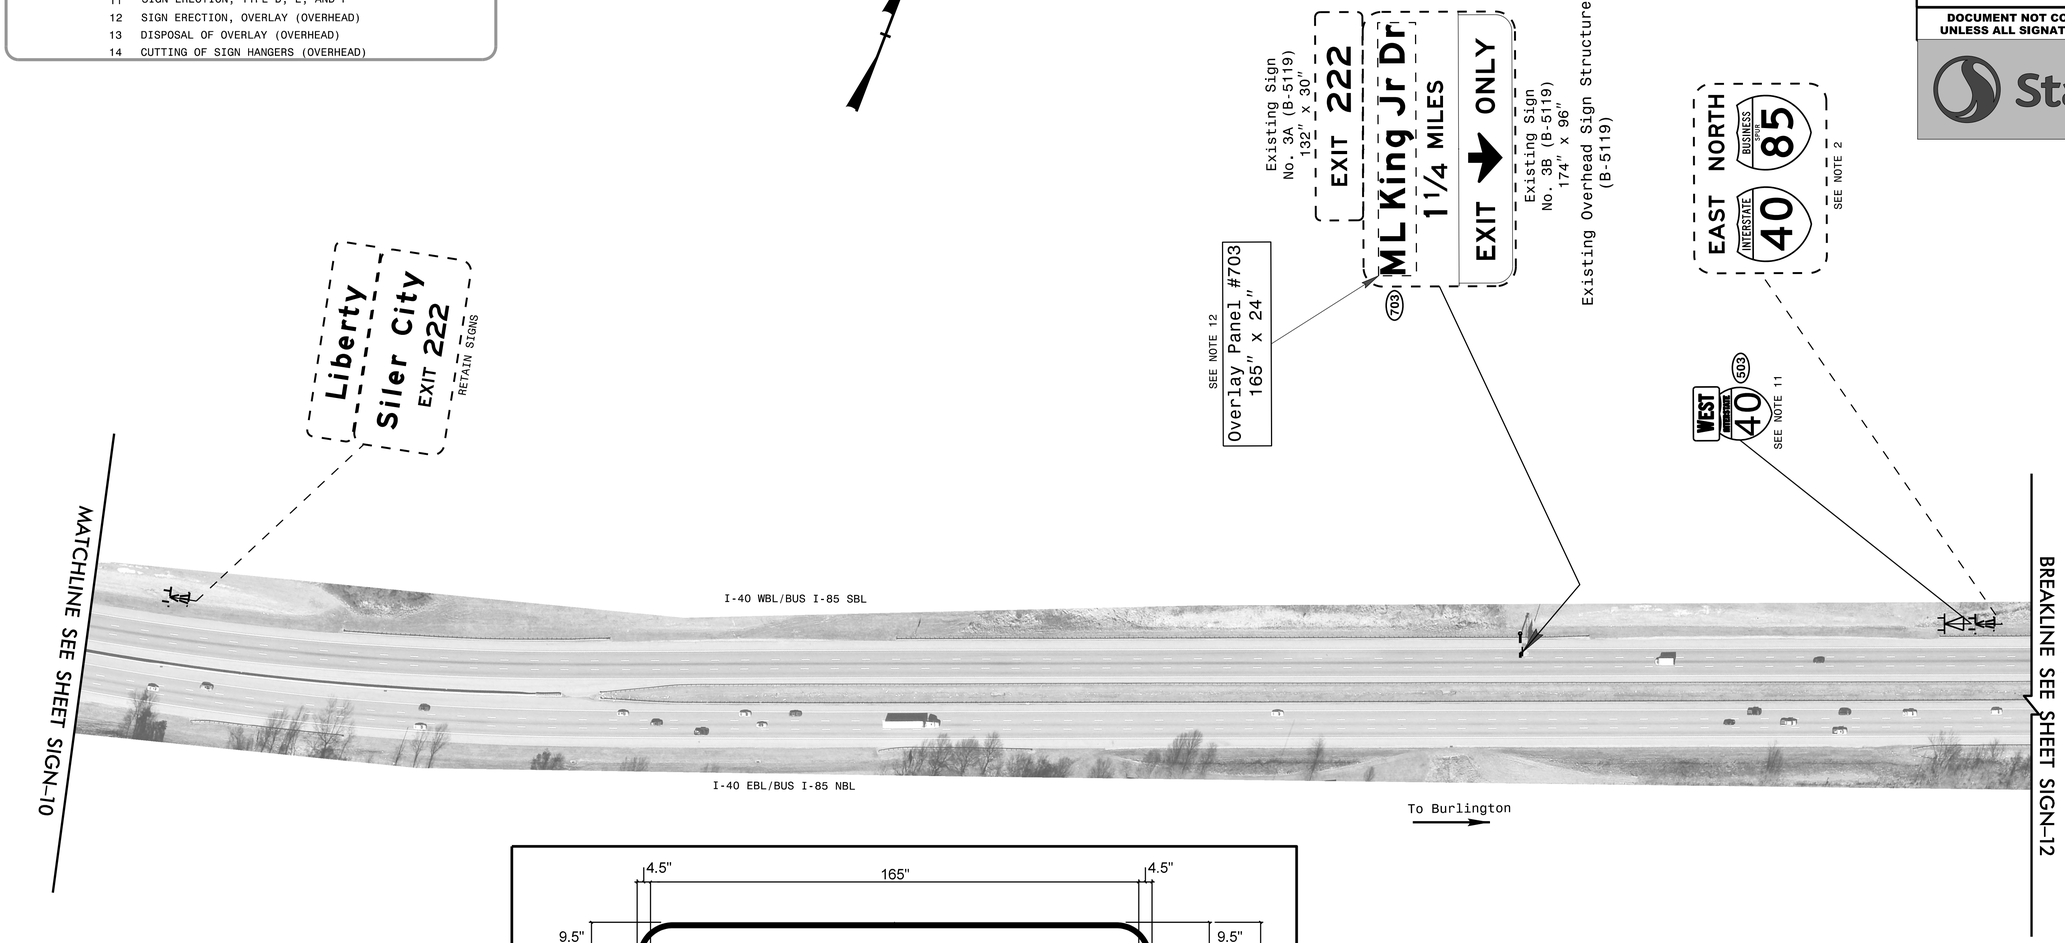

Overlay Placement Detail
Overlay Panel #703
(165" x 24")

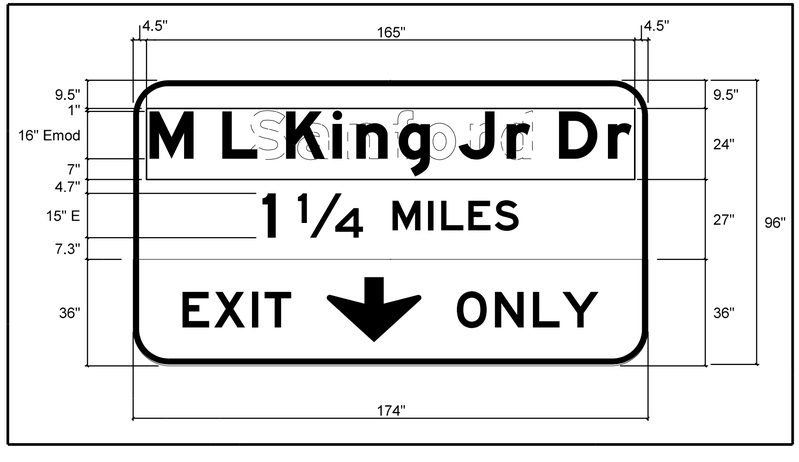

EXISTING/PROPOSED SIGNING

$$$$$SYSTIME$$$$
$$$$$$$$$$$$$$$$DGN$$$$$$$$$$$$$$$$$$$$
$$$USERNAME$$$