DocuSign Envelope ID: 50867934-7FD4-4F03-93CC-3CE94B829190

8/17/99

REVISIONS

MATCHLINE -L- STA. 21+00.00 SEE SHEET 4

PLAN SHEET LAYOUT NESTED_12192
PLAN SHEET LAYOUT NESTED_12193
PLAN SHEET LAYOUT NESTED_12194

THE ESTIMATE QUANTITY OF DUCTILE IRON SEWER MAIN FITTING ON THIS PLAN SHEET IS 1,050 POUNDS. THE ACTUAL QUANTITY WILL VARY BASED UPON FIELD CONDITIONS.

THE ESTIMATE QUANTITY OF DUCTILE IRON WATER MAIN FITTING ON THIS PLAN SHEET IS 1,000 POUNDS. THE ACTUAL QUANTITY WILL VARY BASED UPON FIELD CONDITIONS.

LKC Engineering, Landscape Architecture, Surveying
LKC Engineering, pllc
140 Aqua Shed Court
Aberdeen, NC 28315
O: 910.420.1437
F: 910.617.2096
lkcengineering.com
License No. P-1095

PROJECT REFERENCE NO.	SHEET NO.
BR-0035	UC-7
DESIGNED BY: MAL	
DRAWN BY: BCS	
CHECKED BY: MAL	
APPROVED BY: -	
REVISED: -	

NORTH CAROLINA PROFESSIONAL SEAL 036286 ENGINEER MARK A LACY
Digitally signed by MARK A LACY
10/12/2021

NORTH CAROLINA DEPARTMENT OF TRANSPORTATION
UTILITIES ENGINEERING SEC.
PHONE: (919) 707-6690
FAX: (919) 250-4151

UTILITY CONSTRUCTION PLANS ONLY

UTILITY CONSTRUCTION

DOCUMENT NOT CONSIDERED FINAL UNLESS ALL SIGNATURES COMPLETED

NAD 83 / NA 2011

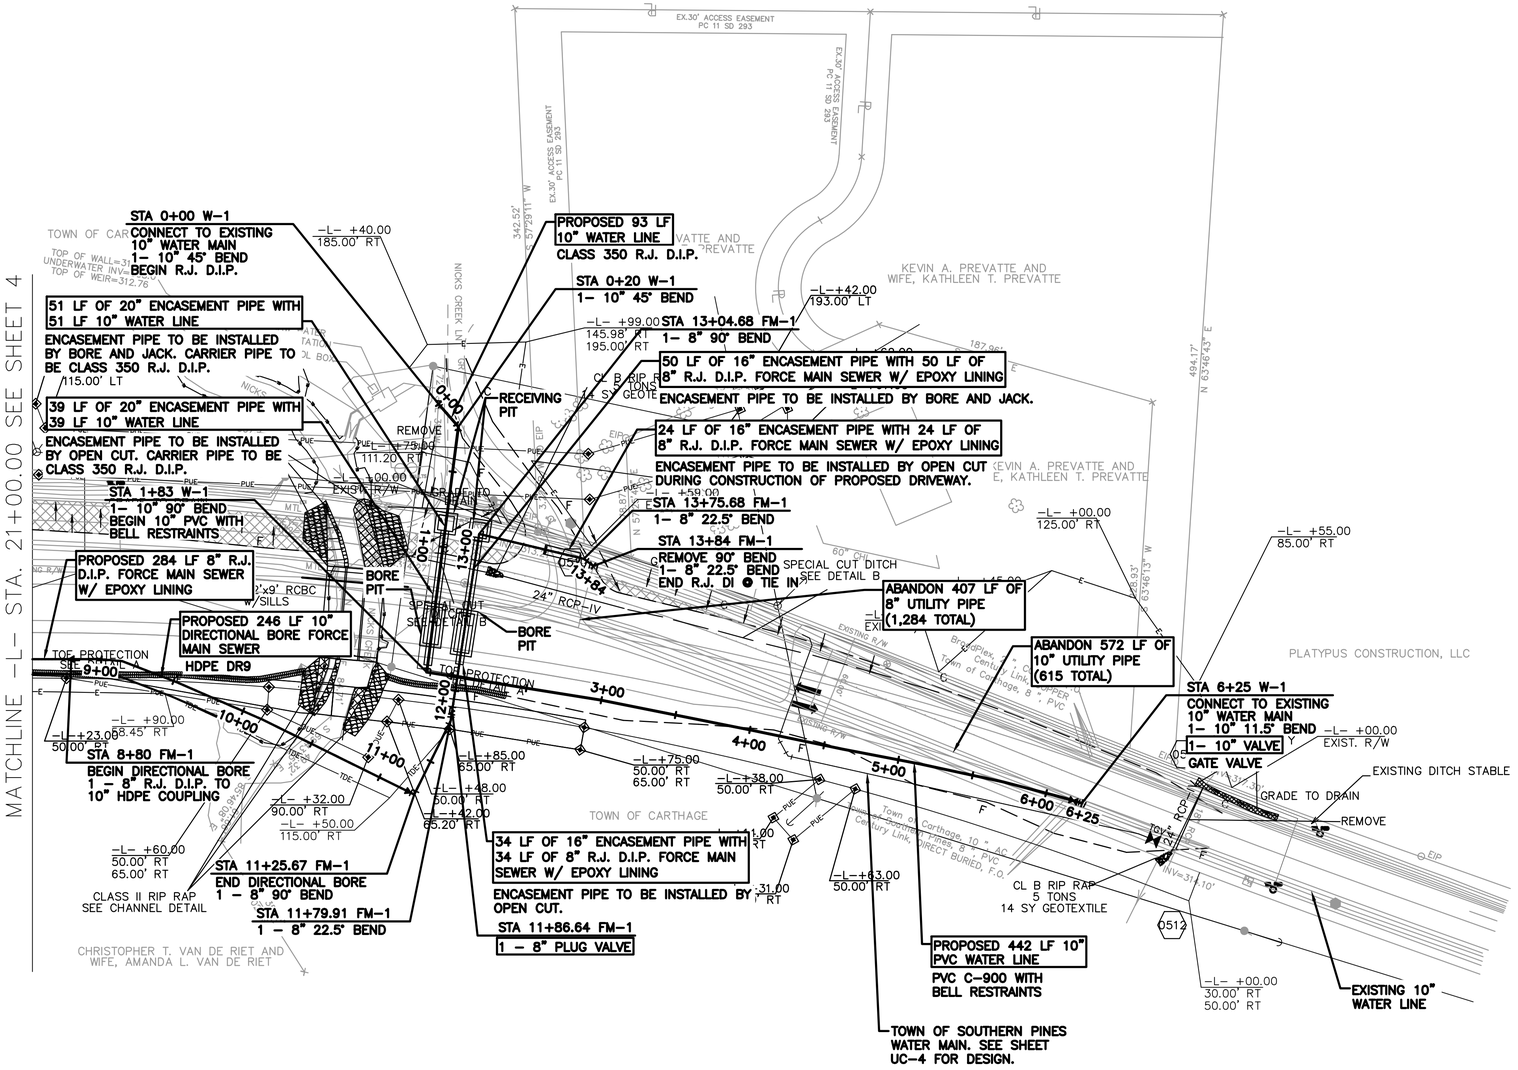
STA 0+00 W-1
CONNECT TO EXISTING 10" WATER MAIN
1- 10" 45° BEND
BEGIN R.J. D.I.P.
-L- +40.00
185.00' RT
51 LF OF 20" ENCASEMENT PIPE WITH 51 LF 10" WATER LINE
ENCASEMENT PIPE TO BE INSTALLED BY BORE AND JACK. CARRIER PIPE TO BE CLASS 350 R.J. D.I.P.
115.00' LT
39 LF OF 20" ENCASEMENT PIPE WITH 39 LF 10" WATER LINE
ENCASEMENT PIPE TO BE INSTALLED BY OPEN CUT. CARRIER PIPE TO BE CLASS 350 R.J. D.I.P.
STA 1+83 W-1
1- 10" 90° BEND
BEGIN 10" PVC WITH BELL RESTRAINTS
PROPOSED 284 LF 8" R.J. D.I.P. FORCE MAIN SEWER W/ EPOXY LINING
PROPOSED 246 LF 10" DIRECTIONAL BORE FORCE MAIN SEWER
HDPE DR9
STA 8+80 FM-1
BEGIN DIRECTIONAL BORE
1 - 8" R.J. D.I.P. TO 10" HDPE COUPLING
-L- +23.08
50.00' RT
-L- +90.00
58.45' RT
-L- +60.00
50.00' RT
65.00' RT
CLASS II RIP RAP
SEE CHANNEL DETAIL
STA 11+25.67 FM-1
END DIRECTIONAL BORE
1 - 8" 90° BEND
STA 11+79.91 FM-1
1 - 8" 22.5° BEND
CHRISTOPHER T. VAN DE RIET AND WIFE, AMANDA L. VAN DE RIET
PROPOSED 93 LF 10" WATER LINE
CLASS 350 R.J. D.I.P.
STA 0+20 W-1
1- 10" 45° BEND
-L- +99.00
145.98' RT
195.00' RT
STA 13+04.68 FM-1
1- 8" 90° BEND
50 LF OF 16" ENCASEMENT PIPE WITH 50 LF OF 8" R.J. D.I.P. FORCE MAIN SEWER W/ EPOXY LINING
ENCASEMENT PIPE TO BE INSTALLED BY BORE AND JACK.
24 LF OF 16" ENCASEMENT PIPE WITH 24 LF OF 8" R.J. D.I.P. FORCE MAIN SEWER W/ EPOXY LINING
ENCASEMENT PIPE TO BE INSTALLED BY OPEN CUT DURING CONSTRUCTION OF PROPOSED DRIVEWAY.
-L- +59.00
STA 13+75.68 FM-1
1- 8" 22.5° BEND
STA 13+84 FM-1
REMOVE 90° BEND
1- 8" 22.5° BEND
END R.J. DI TIE IN
SPECIAL CUT DITCH
SEE DETAIL B
ABANDON 407 LF OF 8" UTILITY PIPE (1,284 TOTAL)
ABANDON 572 LF OF 10" UTILITY PIPE (615 TOTAL)
-L- +55.00
85.00' RT
PLATYPUS CONSTRUCTION, LLC
STA 6+25 W-1
CONNECT TO EXISTING 10" WATER MAIN
1- 10" 11.5° BEND
1- 10" VALVE
GATE VALVE
-L- +00.00
EXIST. R/W
EXISTING DITCH STABLE
GRADE TO DRAIN
REMOVE
CL B RIP RAP
5 TONS
14 SY GEOTEXTILE
-L- +00.00
30.00' RT
50.00' RT
EXISTING 10" WATER LINE
34 LF OF 16" ENCASEMENT PIPE WITH 34 LF OF 8" R.J. D.I.P. FORCE MAIN SEWER W/ EPOXY LINING
ENCASEMENT PIPE TO BE INSTALLED BY OPEN CUT.
STA 11+86.64 FM-1
1 - 8" PLUG VALVE
-L- +63.00
50.00' RT
PROPOSED 442 LF 10" PVC WATER LINE
PVC C-900 WITH BELL RESTRAINTS
TOWN OF SOUTHERN PINES WATER MAIN. SEE SHEET UC-4 FOR DESIGN.
RECEIVING PIT
BORE PIT
BORE PIT
REMOVE
-L- +00.00
111.20' RT
-L- +85.00
65.00' RT
-L- +48.00
50.00' RT
-L- +42.00
65.20' RT
-L- +32.00
90.00' RT
-L- +50.00
115.00' RT
-L- +75.00
50.00' RT
65.00' RT
-L- +38.00
50.00' RT
-L- +42.00
193.00' LT
-L- +00.00
125.00' RT
TOWN OF CARTHAGE
KEVIN A. PREVATTE AND WIFE, KATHLEEN T. PREVATTE
EX.30' ACCESS EASEMENT PC 11 SD 293
EX.30' ACCESS EASEMENT PC 11 SD 293
EX.30' ACCESS EASEMENT PC 11 SD 293
342.52' S 57°59'11" W
494.17' N 63°46'43" E
187.96' S 63°46'43" E
TOP OF WALL=317.76
UNDERWATER INVERT=312.76
TOP OF WEIR=312.76
NICKS CREEK LN
24" RCP-IV
9'x9' RCBC w/SILLS
TOE PROTECTION SEE DETAIL A
TOE PROTECTION SEE DETAIL B
EXISTING R/W
PROPOSED R/W
Broadplex, 4" Conduit, Century Link, Town of Carthage, 8" PVC
Town of Carthage, 10" AC, Southern Pines, 8" PVC, Century Link, DIRECT BURIED, F.O.
24" RCP
INV=317.10'
0512
0513
