PROJECT REFERENCE NO.	SHEET NO.
R-2566 BA	Sig. 2.0

PHASING DIAGRAM

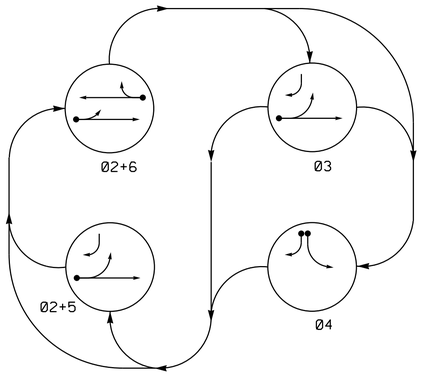

PHASING DIAGRAM DETECTION LEGEND

- DETECTED MOVEMENT
- UNDETECTED MOVEMENT (OVERLAP)
- UNSIGNALIZED MOVEMENT
- PEDESTRIAN MOVEMENT

TABLE OF OPERATION

SIGNAL FACE	PHASE Ø2+5	PHASE Ø2+6	PHASE Ø3	PHASE Ø4	FLASH
21	G	G	G	R	Y
22	G	G	G	R	Y
41	R	R	R	G	R
42	R	R	R	G	R
61, 62	R	G	R	R	Y

SIGNAL FACE I.D.

All Heads L.E.D.

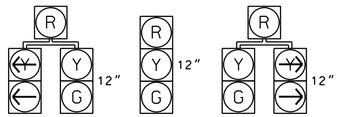

OASIS 2070L LOOP & DETECTOR INSTALLATION CHART

INDUCTIVE LOOPS					DETECTOR PROGRAMMING							
LOOP	SIZE (FT)	DISTANCE FROM STOPBAR (FT)	TURNS	NEW LOOP	PHASE	CALLING	EXTENSION	FULL TIME DELAY	STRETCH TIME	DELAY TIME	SYSTEM LOOP	NEW CARD
2A*	6X6	420	*	Y	2	Y	Y	-	2.2	-	-	-
2B*	6X6	110	*	Y	2	Y	Y	-	-	-	-	-
3A*	6X15	200	*	Y	3	Y	Y	-	-	10	-	-
4A*	6X40	0	*	Y	4	Y	Y	-	-	3	-	-
4B*	6X40	0	*	Y	4	Y	Y	-	-	15	-	-
5A*	6X40	0	*	Y	5	Y	Y	-	-	10	-	-
6A*	6X6	420	*	Y	6	Y	Y	-	2.2	-	-	-
6B*	6X6	110	*	Y	6	Y	Y	-	-	-	-	-

* Video Detection Zone

3 Phase
Fully Actuated
Isolated

NOTES

1. Refer to "Roadway Standard Drawings NCDOT" dated January 2018 and "Standard Specifications for Roads and Structures" dated January 2018.
2. Do not program signal for late night flashing operation unless otherwise directed by the Engineer.
3. Set all detector units to presence mode.
4. See Pavement Marking Plans for proposed stop bar locations.

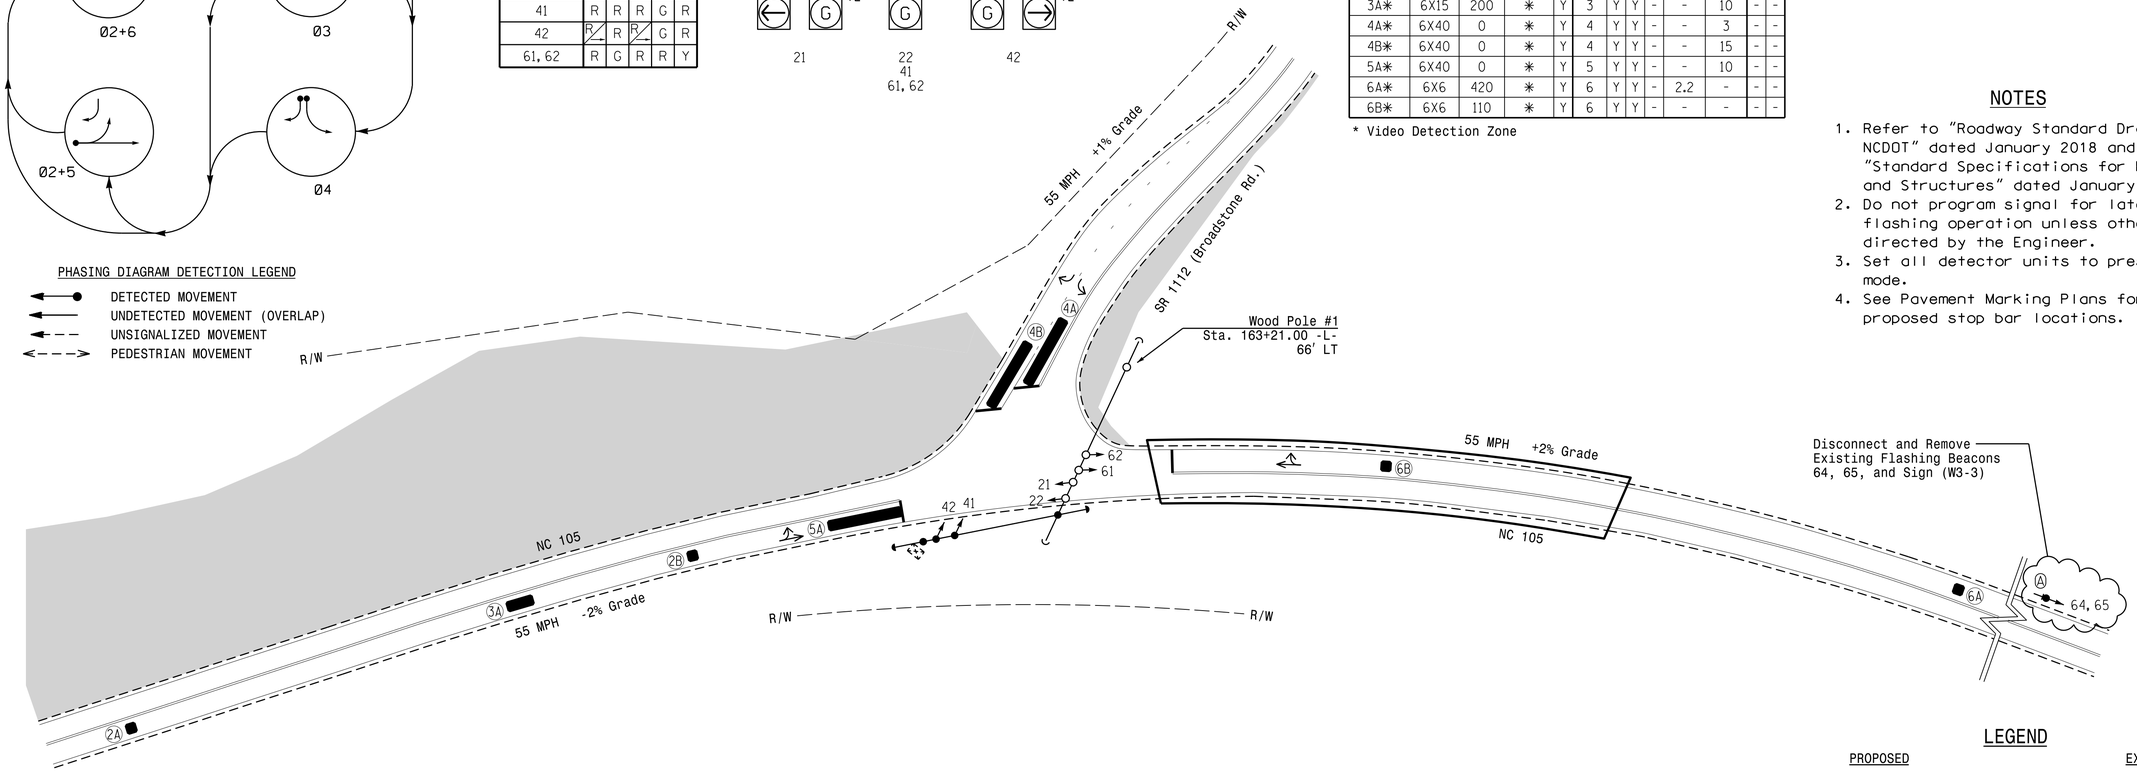

OASIS 2070L TIMING CHART

FEATURE	PHASE 2	3	4	5	6
Min Green 1 *	14	7	7	7	14
Extension 1 *	2.0	2.0	2.0	2.0	2.0
Max Green 1 *	60	25	25	15	60
Yellow Clearance	5.4	5.4	3.0	3.0	5.4
Red Clearance	1.7	2.1	2.1	2.1	1.7
Red Revert	2.0	2.0	2.0	2.0	2.0
Walk 1 *	-	-	-	-	-
Don't Walk 1	-	-	-	-	-
Seconds Per Actuation *	-	-	-	-	-
Max Variable Initial *	-	-	-	-	-
Time Before Reduction *	-	-	-	-	-
Time To Reduce *	-	-	-	-	-
Minimum Gap	-	-	-	-	-
Recall Mode	MIN RECALL	-	-	-	MIN RECALL
Vehicle Call Memory	YELLOW	-	-	-	YELLOW
Dual Entry	-	-	-	-	-
Simultaneous Gap	ON	ON	ON	ON	ON

* These values may be field adjusted. Do not adjust Min Green and Extension times for phases 2 and 6 lower than what is shown. Min Green for all other phases should not be lower than 4 seconds.

LEGEND

PROPOSED		EXISTING
	Traffic Signal Head	
	Modified Signal Head	N/A
	Sign	
	Pedestrian Signal Head With Push Button & Sign	
	Signal Pole with Guy	
	Signal Pole with Sidewalk Guy	
	Inductive Loop Detector	
	Controller & Cabinet	
	Junction Box	
	2-in Underground Conduit	
N/A	Right of Way	
	Directional Arrow	
	Video Detection Zone	
	Construction Zone	N/A

Signal Upgrade - Temporary Design - Phase IA

DOCUMENT NOT CONSIDERED FINAL UNLESS ALL SIGNATURES COMPLETED

Prepared In the Offices of:
Transportation Mobility and Safety Division
Signal Design Section
750 N.Greenfield Pkwy.Garner,NC 27529

NC 105
at
SR 1112 (Broadstone Rd.)

Division 11 Watauga County Boone

PLAN DATE: April 2019 REVIEWED BY: T.J. Williams
PREPARED BY: R.N. Zinser REVIEWED BY:

SCALE 0 40 1"=40'

REVISIONS	INIT.	DATE

SEAL
NORTH CAROLINA PROFESSIONAL SEAL 043914 ENGINEER

DocuSigned by: R. N. Zinser 5/16/2019
F13B8973472248F DATE

SIG. INVENTORY NO. II-1054T1

03-JUN-2019 13:51
S:\Signals\Signal Design Section\Western Region\Div-11\WP-2566 BA\11-1054\11054T1_sig_dsn_2019mod.dgn
rnzinser