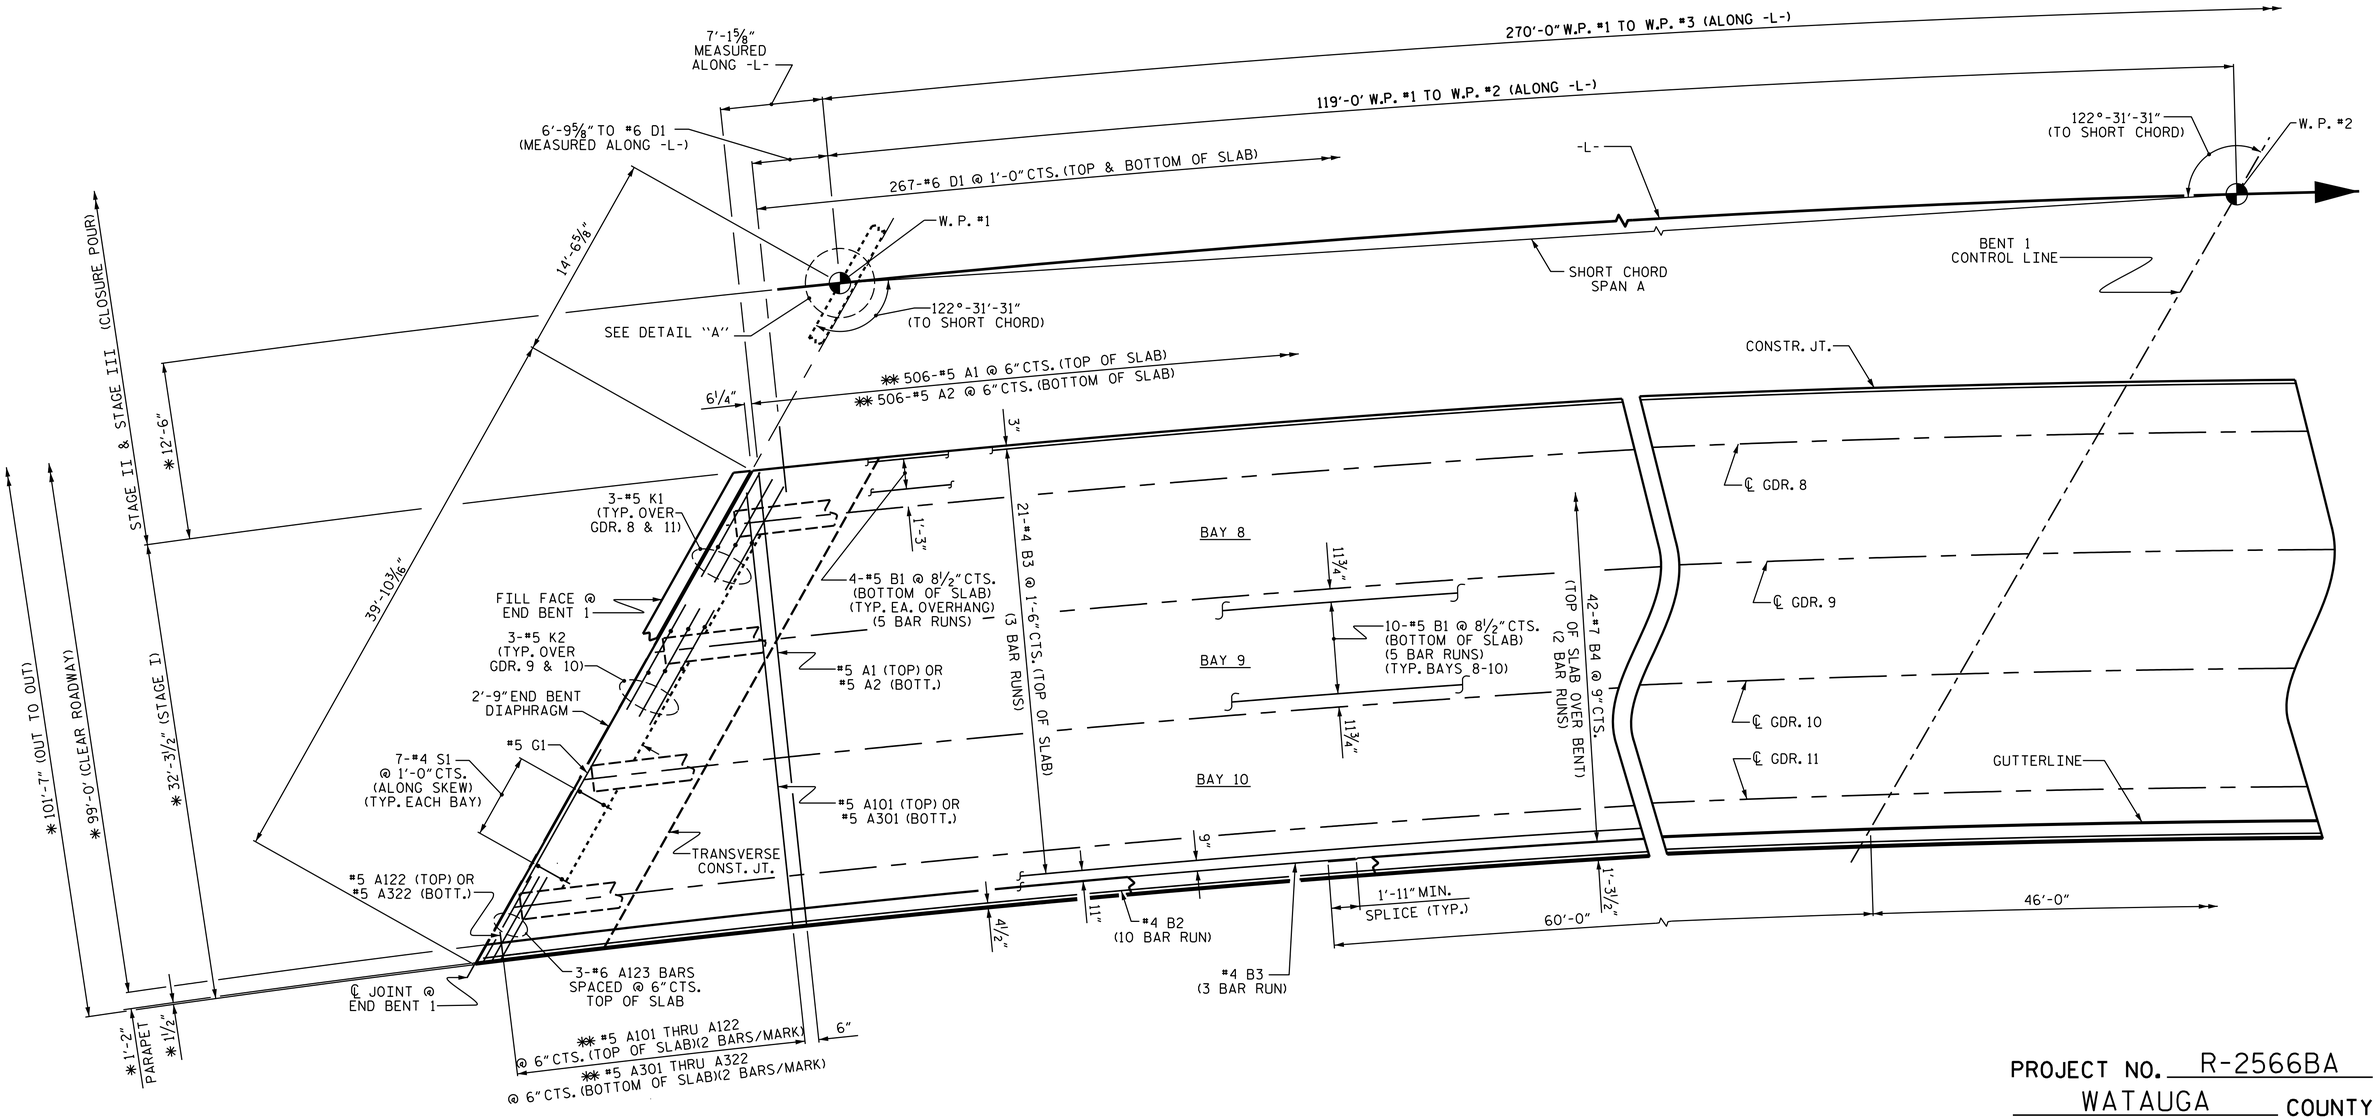

* RADIAL DIMENSION

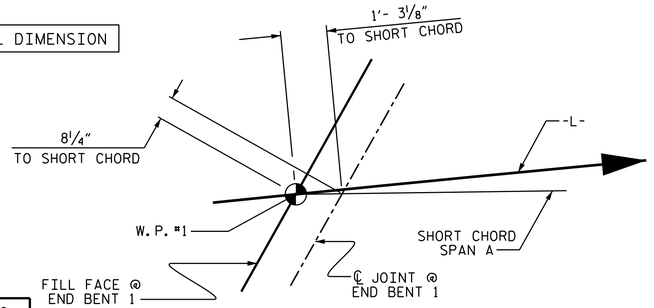

DETAIL "A"

PLAN OF SPAN A

NOTES :

** #5 "A" BARS ARE TO BE PLACED RADIALLY @ 6" CENTERS MEASURED ALONG LEFT OUTSIDE EDGE OF SUPERSTRUCTURE.

FOR PARAPET REINFORCING STEEL, SEE "CONCRETE PARAPET DETAILS" SHEET.

PROJECT NO. R-2566BA

WATAUGA COUNTY

STATION: 164+30.00 -L-

SHEET 1 OF 4

NORTH CAROLINA PROFESSIONAL SEAL 20125 ENGINEER MARSHALL G. CHEEK, JR.

Marshall G. Cheek, Jr.

5FBCC2F3A4DC413...

9/30/2021 | 1:43 PM EDT

DOCUMENT NOT CONSIDERED FINAL UNLESS ALL SIGNATURES COMPLETED

TGS ENGINEERS
706 HILLSBOROUGH STREET
SUITE 200
RALEIGH, NC 27603
PH (919) 773-8887
CORP. LICENSE NO.: C-0275

STATE OF NORTH CAROLINA
DEPARTMENT OF TRANSPORTATION
RALEIGH

SUPERSTRUCTURE

PLAN OF SPAN A

STAGE I

REVISIONS						SHEET NO.
NO.	BY:	DATE:	NO.	BY:	DATE:	S-11
1			3			TOTAL SHEETS
2			4			79

DRAWN BY :	S. B. WILLIAMS	DATE : 3-19
CHECKED BY :	MGC	DATE : 4-19
DESIGN ENGINEER OF RECORD:	RDE	DATE : 9-21

9/30/2021
X:\NCDOT\R-2566BA\Structures\Final plans\DGN files\401_023_R-2566BA_SMU_ PS01_S11_940005.dgn
User:sbwilliams