DocuSign Envelope ID: 29D5F501-0869-409A-AD6E-3FB10D488F17

5/14/99

BEGIN CONSTRUCTION –Y5– Sta. 10+50.00

INTERSECTION DETAIL AT –L–, –Y5–, –Y5A–,–Y5B– AND –Y6–

HNTB NORTH CAROLINA, P.C.
343 E. Six Forks Road, Suite 200
Raleigh, North Carolina 27609
NC License No: C-1554

PROJECT REFERENCE NO.	SHEET NO.
R–5021	2B–2
RW SHEET NO.	

ROADWAY DESIGN ENGINEER

NORTH CAROLINA PROFESSIONAL SEAL 36786 ENGINEER DOUGLAS M MCWHERTER

Douglas M McWherter 9/9/2021

DOCUMENT NOT CONSIDERED FINAL UNLESS ALL SIGNATURES COMPLETED

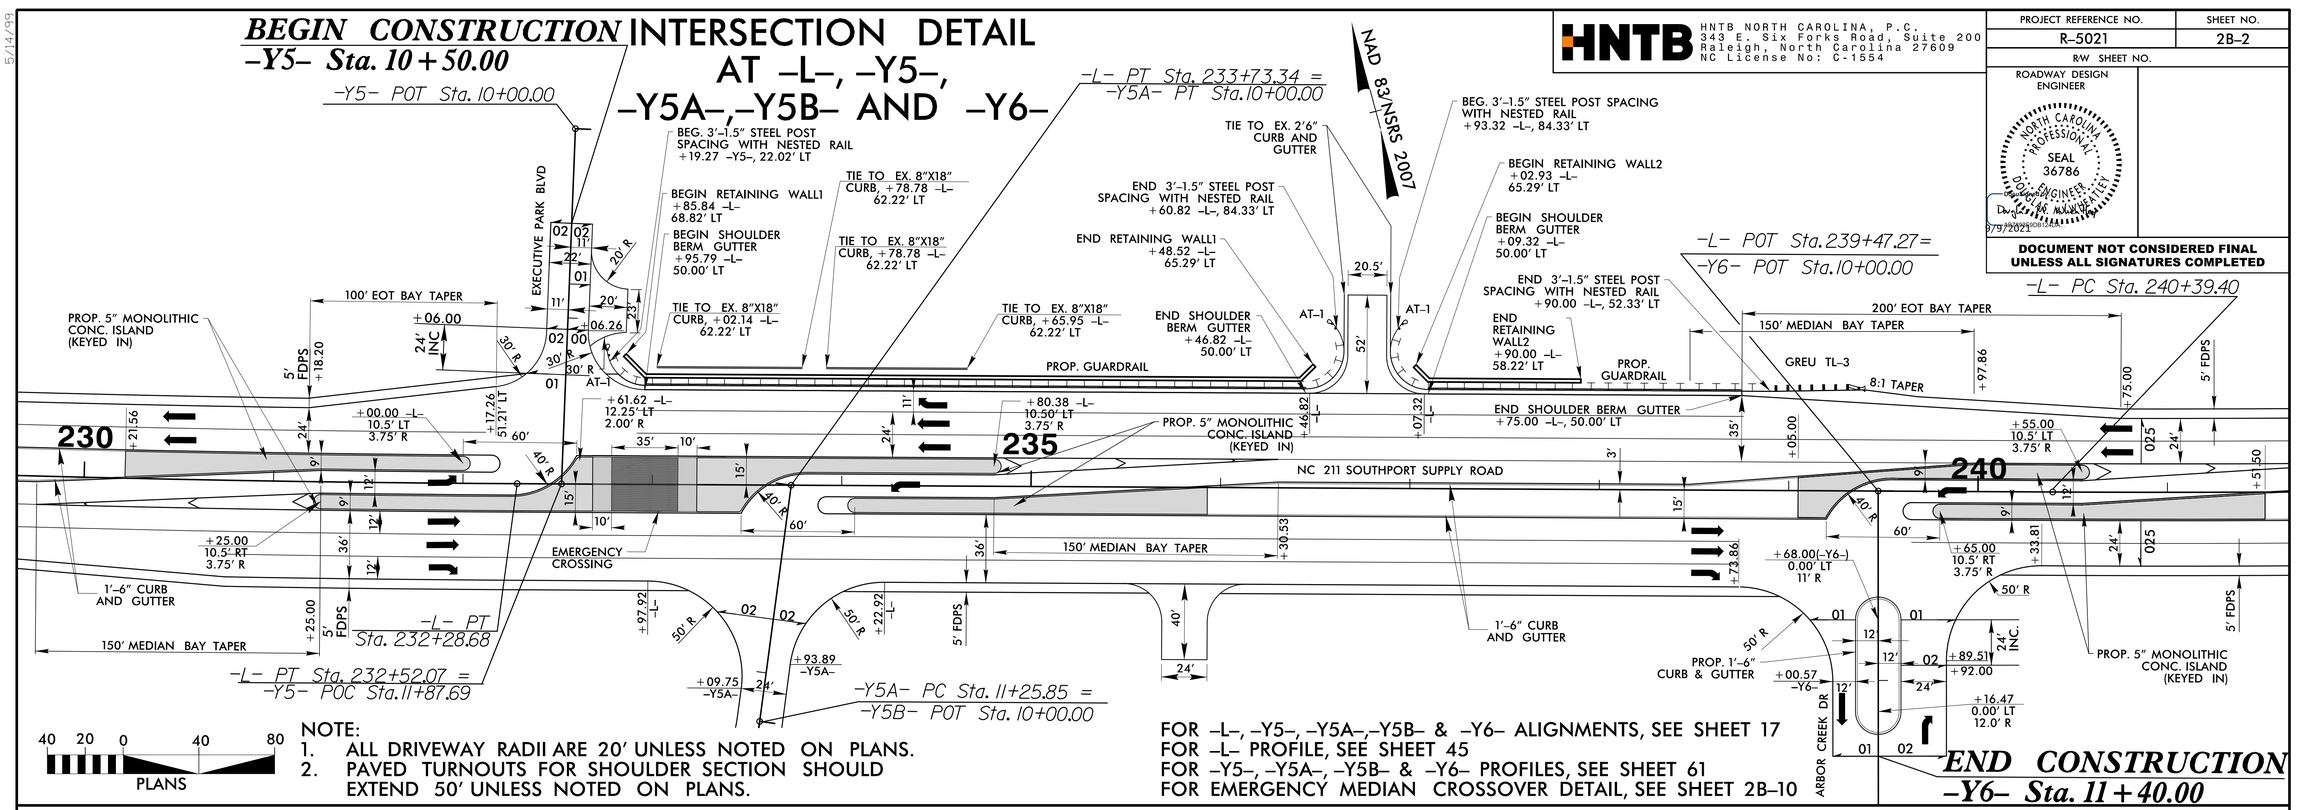

40 20 0 40 80
PLANS

NOTE:
1. ALL DRIVEWAY RADII ARE 20' UNLESS NOTED ON PLANS.
2. PAVED TURNOUTS FOR SHOULDER SECTION SHOULD EXTEND 50' UNLESS NOTED ON PLANS.

FOR –L–, –Y5–, –Y5A–,–Y5B– & –Y6– ALIGNMENTS, SEE SHEET 17
FOR –L– PROFILE, SEE SHEET 45
FOR –Y5–, –Y5A–, –Y5B– & –Y6– PROFILES, SEE SHEET 61
FOR EMERGENCY MEDIAN CROSSOVER DETAIL, SEE SHEET 2B–10

END CONSTRUCTION –Y6– Sta. 11+40.00

INTERSECTION DETAIL AT –L– AND –Y7–

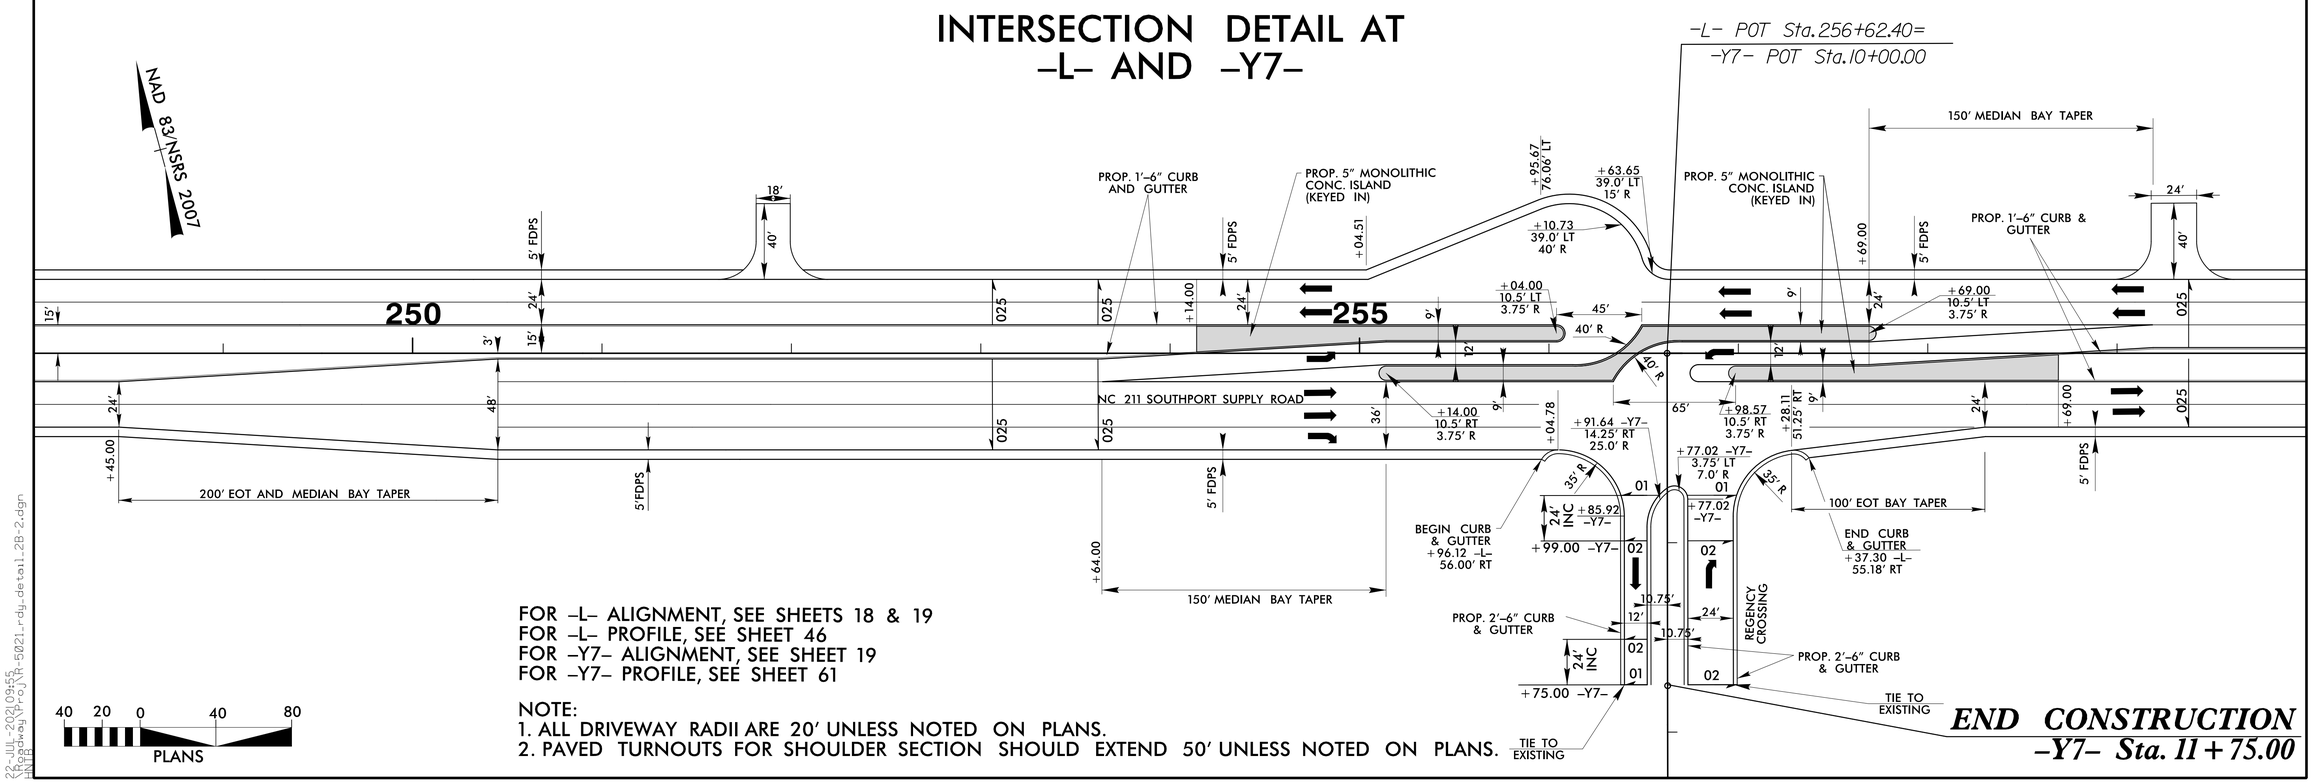

FOR –L– ALIGNMENT, SEE SHEETS 18 & 19
FOR –L– PROFILE, SEE SHEET 46
FOR –Y7– ALIGNMENT, SEE SHEET 19
FOR –Y7– PROFILE, SEE SHEET 61

NOTE:
1. ALL DRIVEWAY RADII ARE 20' UNLESS NOTED ON PLANS.
2. PAVED TURNOUTS FOR SHOULDER SECTION SHOULD EXTEND 50' UNLESS NOTED ON PLANS.

40 20 0 40 80
PLANS

END CONSTRUCTION –Y7– Sta. 11+75.00

22-JUL-2021 09:55
\Roadway Proj\R-5021_rdy_detail_2B-2.dgn
mfb