DocuSign Envelope ID: 29D5F501-0869-409A-AD6E-3FB10D488F17

5/14/99

INTERSECTION DETAIL AT –L–, –Y11–, –Y12– AND –Y13–

HNTB
HNTB NORTH CAROLINA, P.C.
343 E. Six Forks Road, Suite 200
Raleigh, North Carolina 27609
NC License No: C-1554

PROJECT REFERENCE NO.	SHEET NO.
R–5021	2B–3
R/W SHEET NO.	

ROADWAY DESIGN ENGINEER

NORTH CAROLINA PROFESSIONAL SEAL 36786 ENGINEER

DOUGLAS W. HOLLIS

DocuSigned by: 9/9/2021

DOCUMENT NOT CONSIDERED FINAL UNLESS ALL SIGNATURES COMPLETED

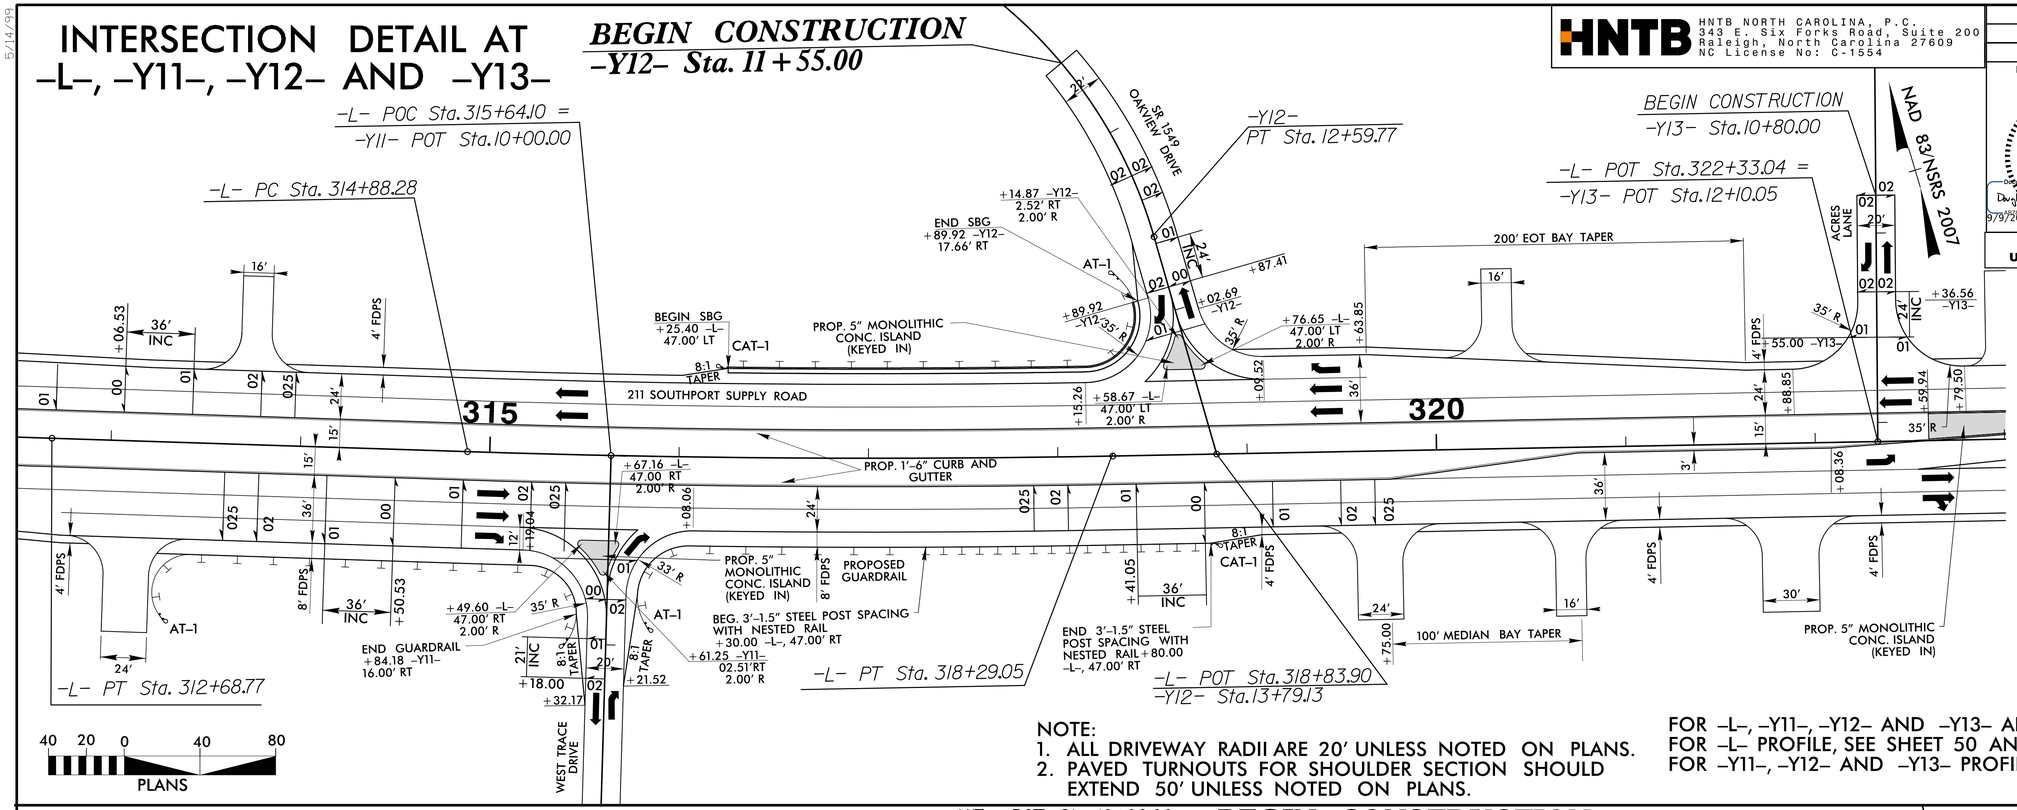

NOTE:
1. ALL DRIVEWAY RADII ARE 20' UNLESS NOTED ON PLANS.
2. PAVED TURNOUTS FOR SHOULDER SECTION SHOULD EXTEND 50' UNLESS NOTED ON PLANS.

FOR –L–, –Y11–, –Y12– AND –Y13– ALIGNMENTS, SEE SHEET 23
FOR –L– PROFILE, SEE SHEET 50 AND 51
FOR –Y11–, –Y12– AND –Y13– PROFILES, SEE SHEET 62

INTERSECTION DETAIL AT –L–, –Y17–, AND –Y17A–

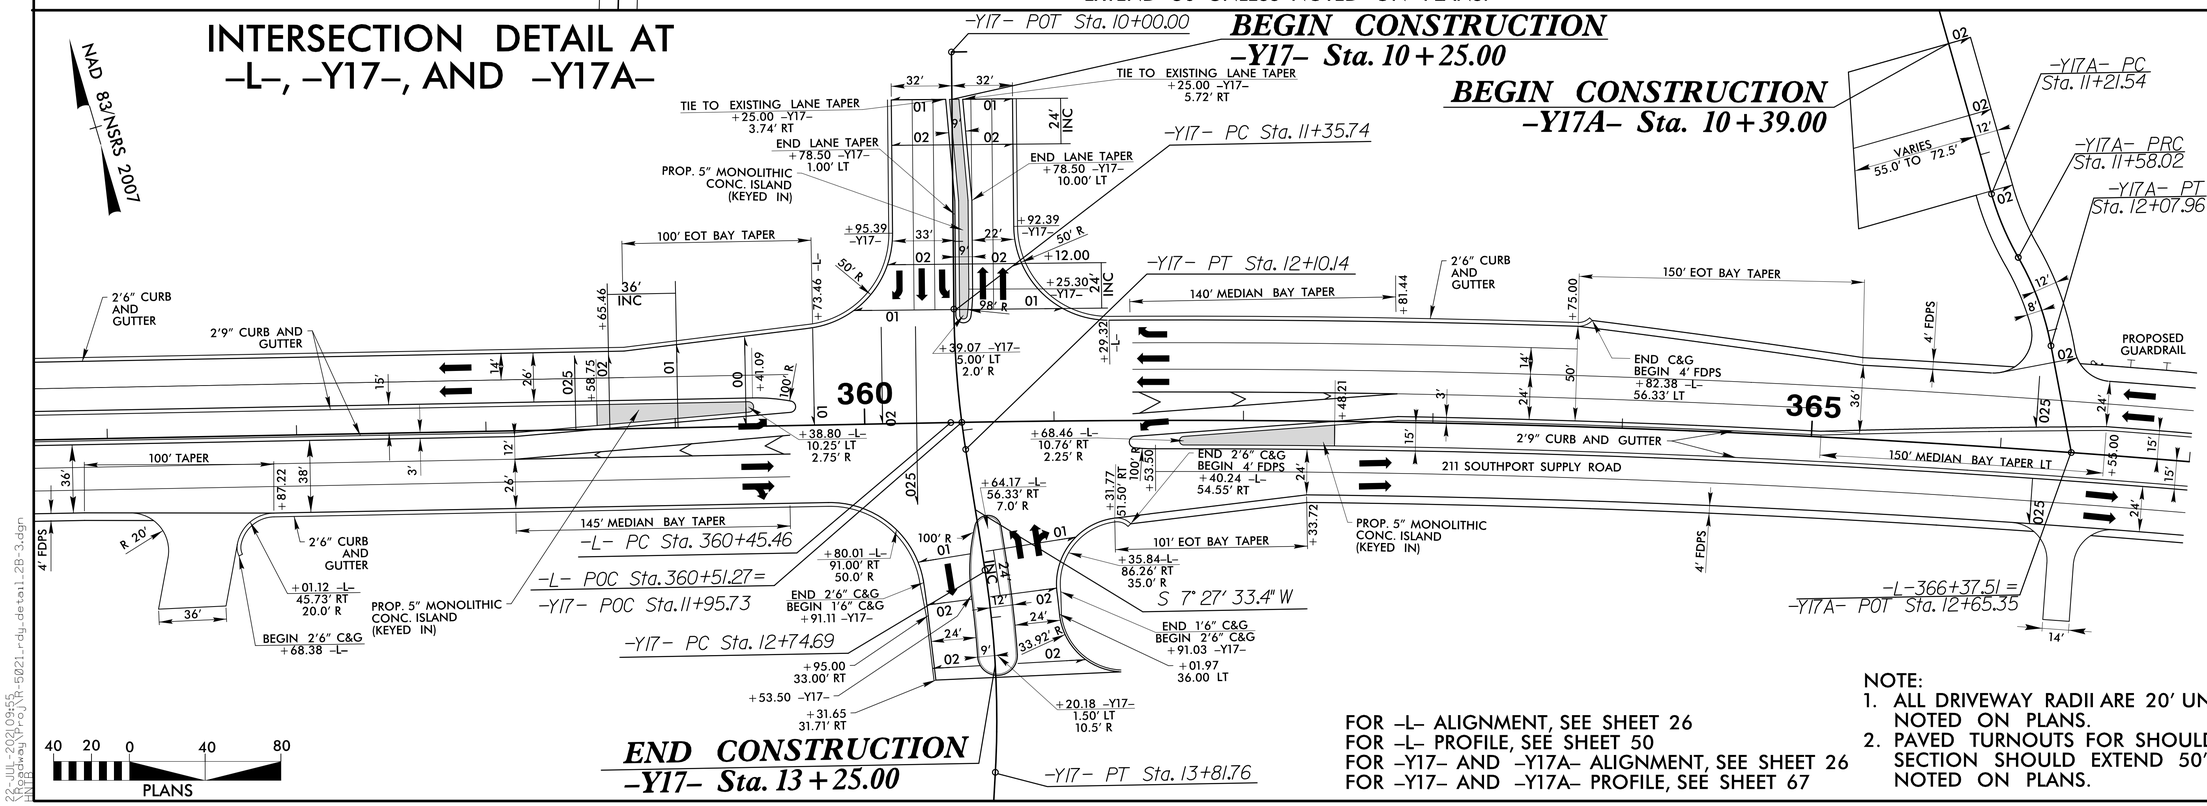

NOTE:
1. ALL DRIVEWAY RADII ARE 20' UNLESS NOTED ON PLANS.
2. PAVED TURNOUTS FOR SHOULDER SECTION SHOULD EXTEND 50' UNLESS NOTED ON PLANS.

FOR –L– ALIGNMENT, SEE SHEET 26
FOR –L– PROFILE, SEE SHEET 50
FOR –Y17– AND –Y17A– ALIGNMENT, SEE SHEET 26
FOR –Y17– AND –Y17A– PROFILE, SEE SHEET 67

22-JUL-2021 09:55
R:\Roadway\Proj\R-5021_rdy_detail_2B-3.dgn